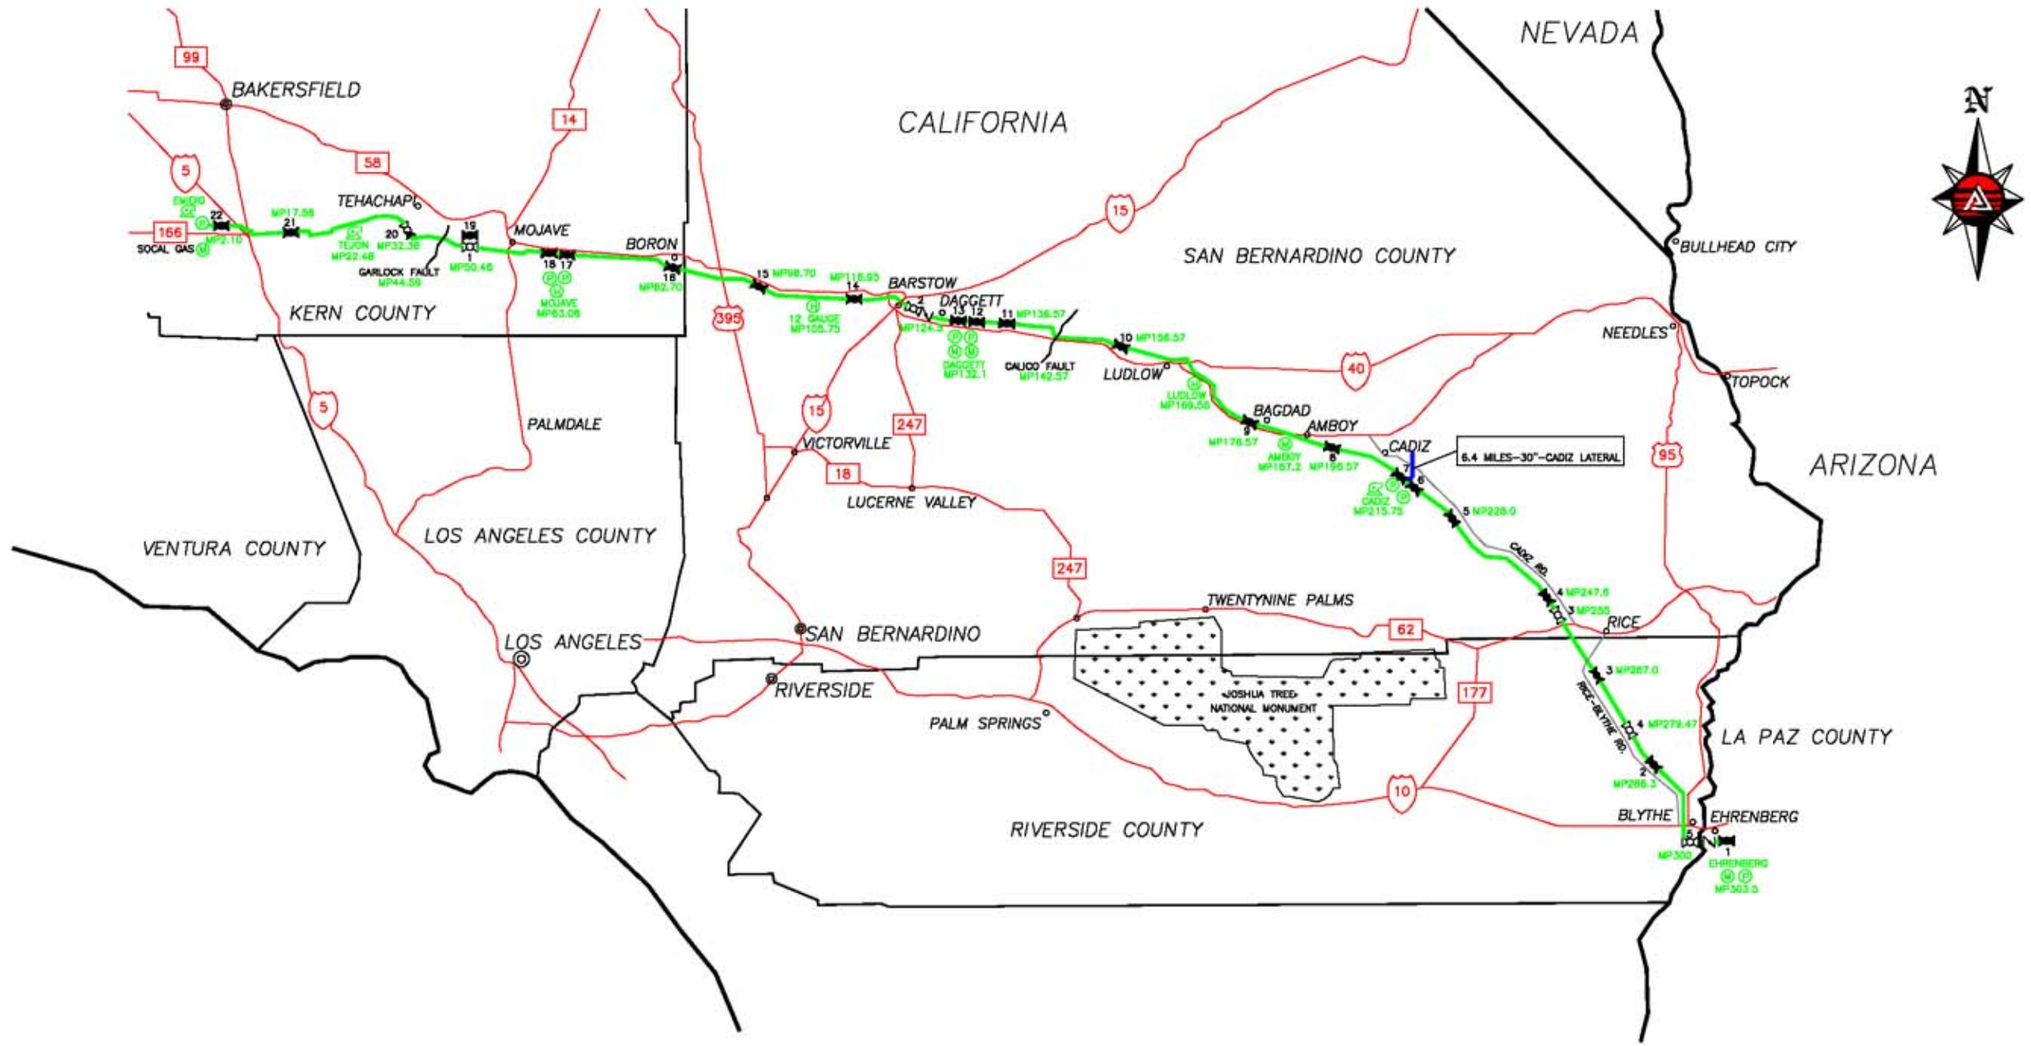

LEGEND
- LINE 1903
- CADIZ LATERAL
- MAINLINE VALVE (NEW)
- MAINLINE VALVE (EXISTING-REMOVE)
- METER STATION
- PIG TRAP
- EXISTING PUMPSTATION
- HEAT STATION (REMOVE)

LINE 1903 CONVERSION – PROJECT OVERVIEW
303.5 MILES OF 30" PIPELINE
EMIDIO, CA TO EHRENBERG, AZ
655 MAOP M.P. 2.1 TO M.P. 132.1
944 MAOP M.P. 132.1 TO M.P. 303.5

El Paso Line 1903 Conversion Project
Figure 2.0-1
Overview of Proposed Project

Advanced Geomatics Engineering, Inc.
ENTRIX, Inc. 11/08/04