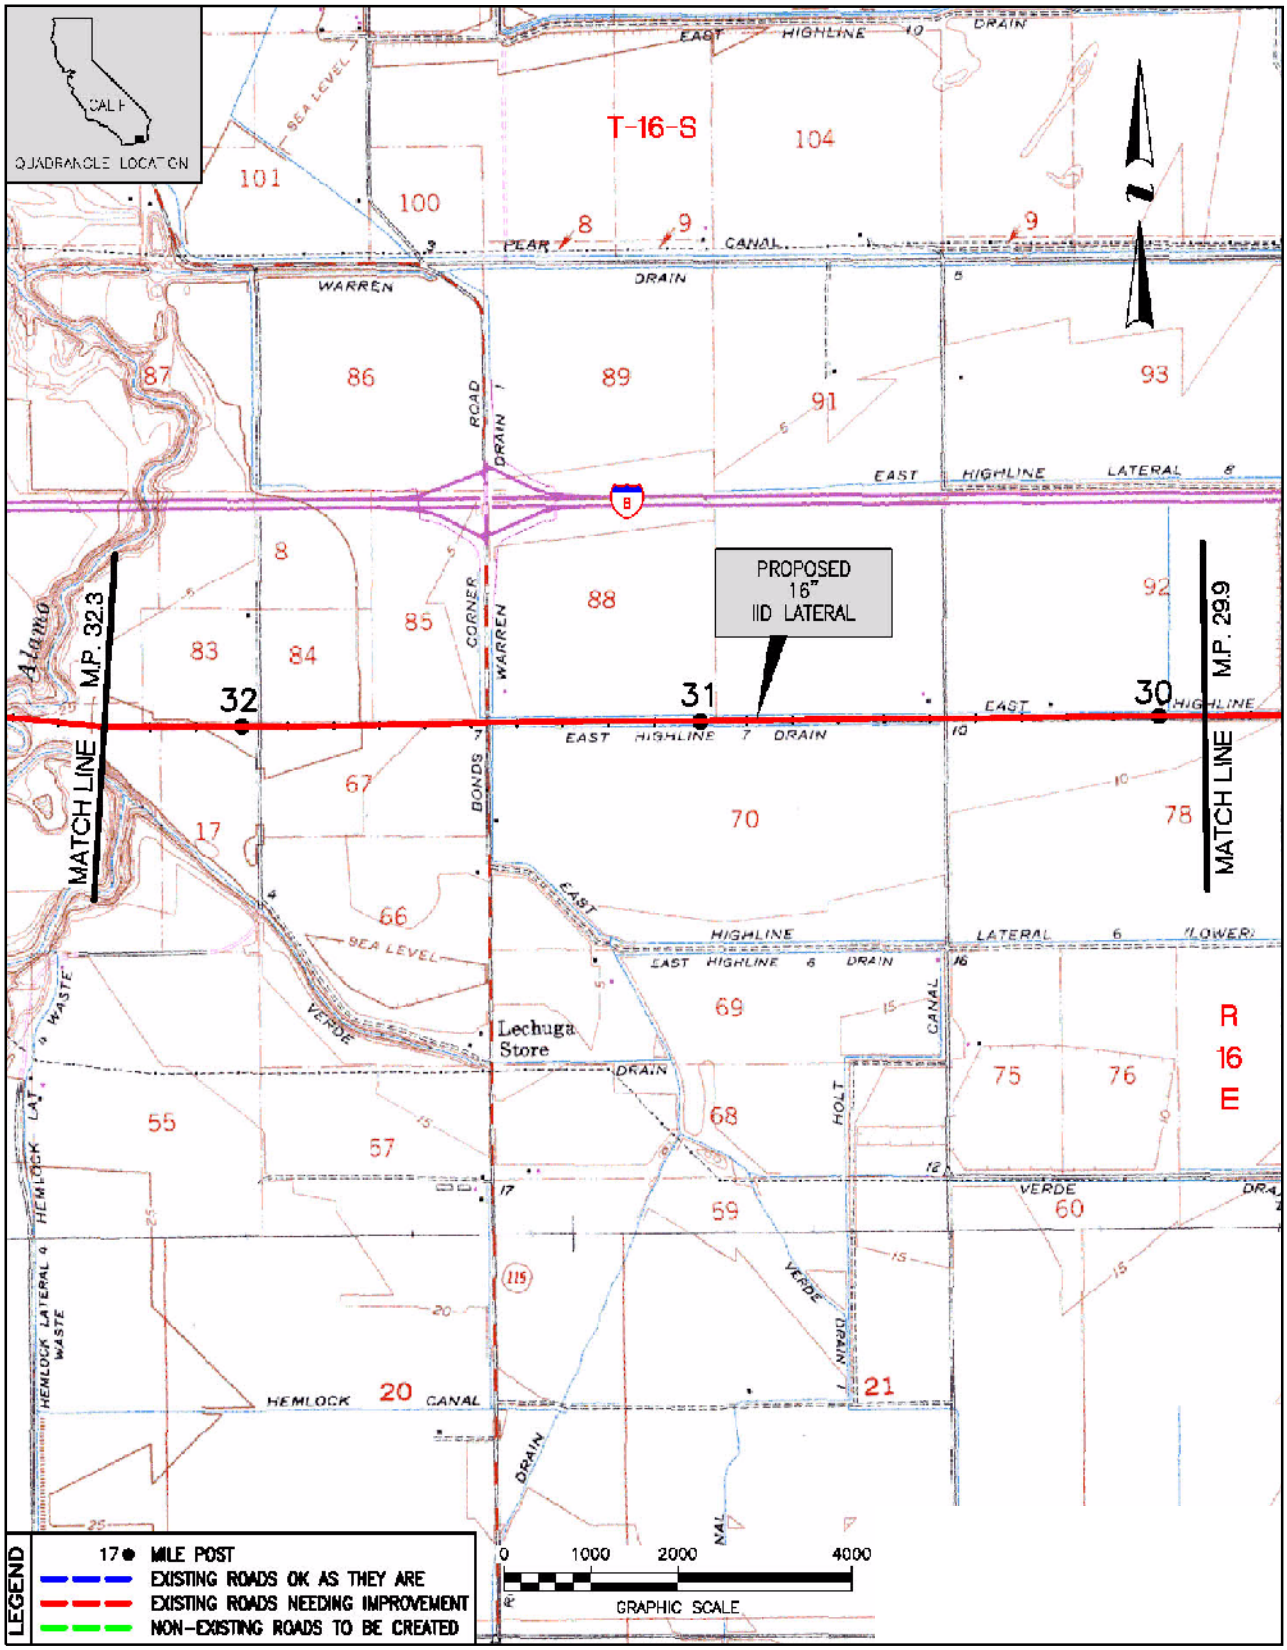

Figure B-2
North Baja Pipeline Expansion Project
IID Lateral
Facility Locations