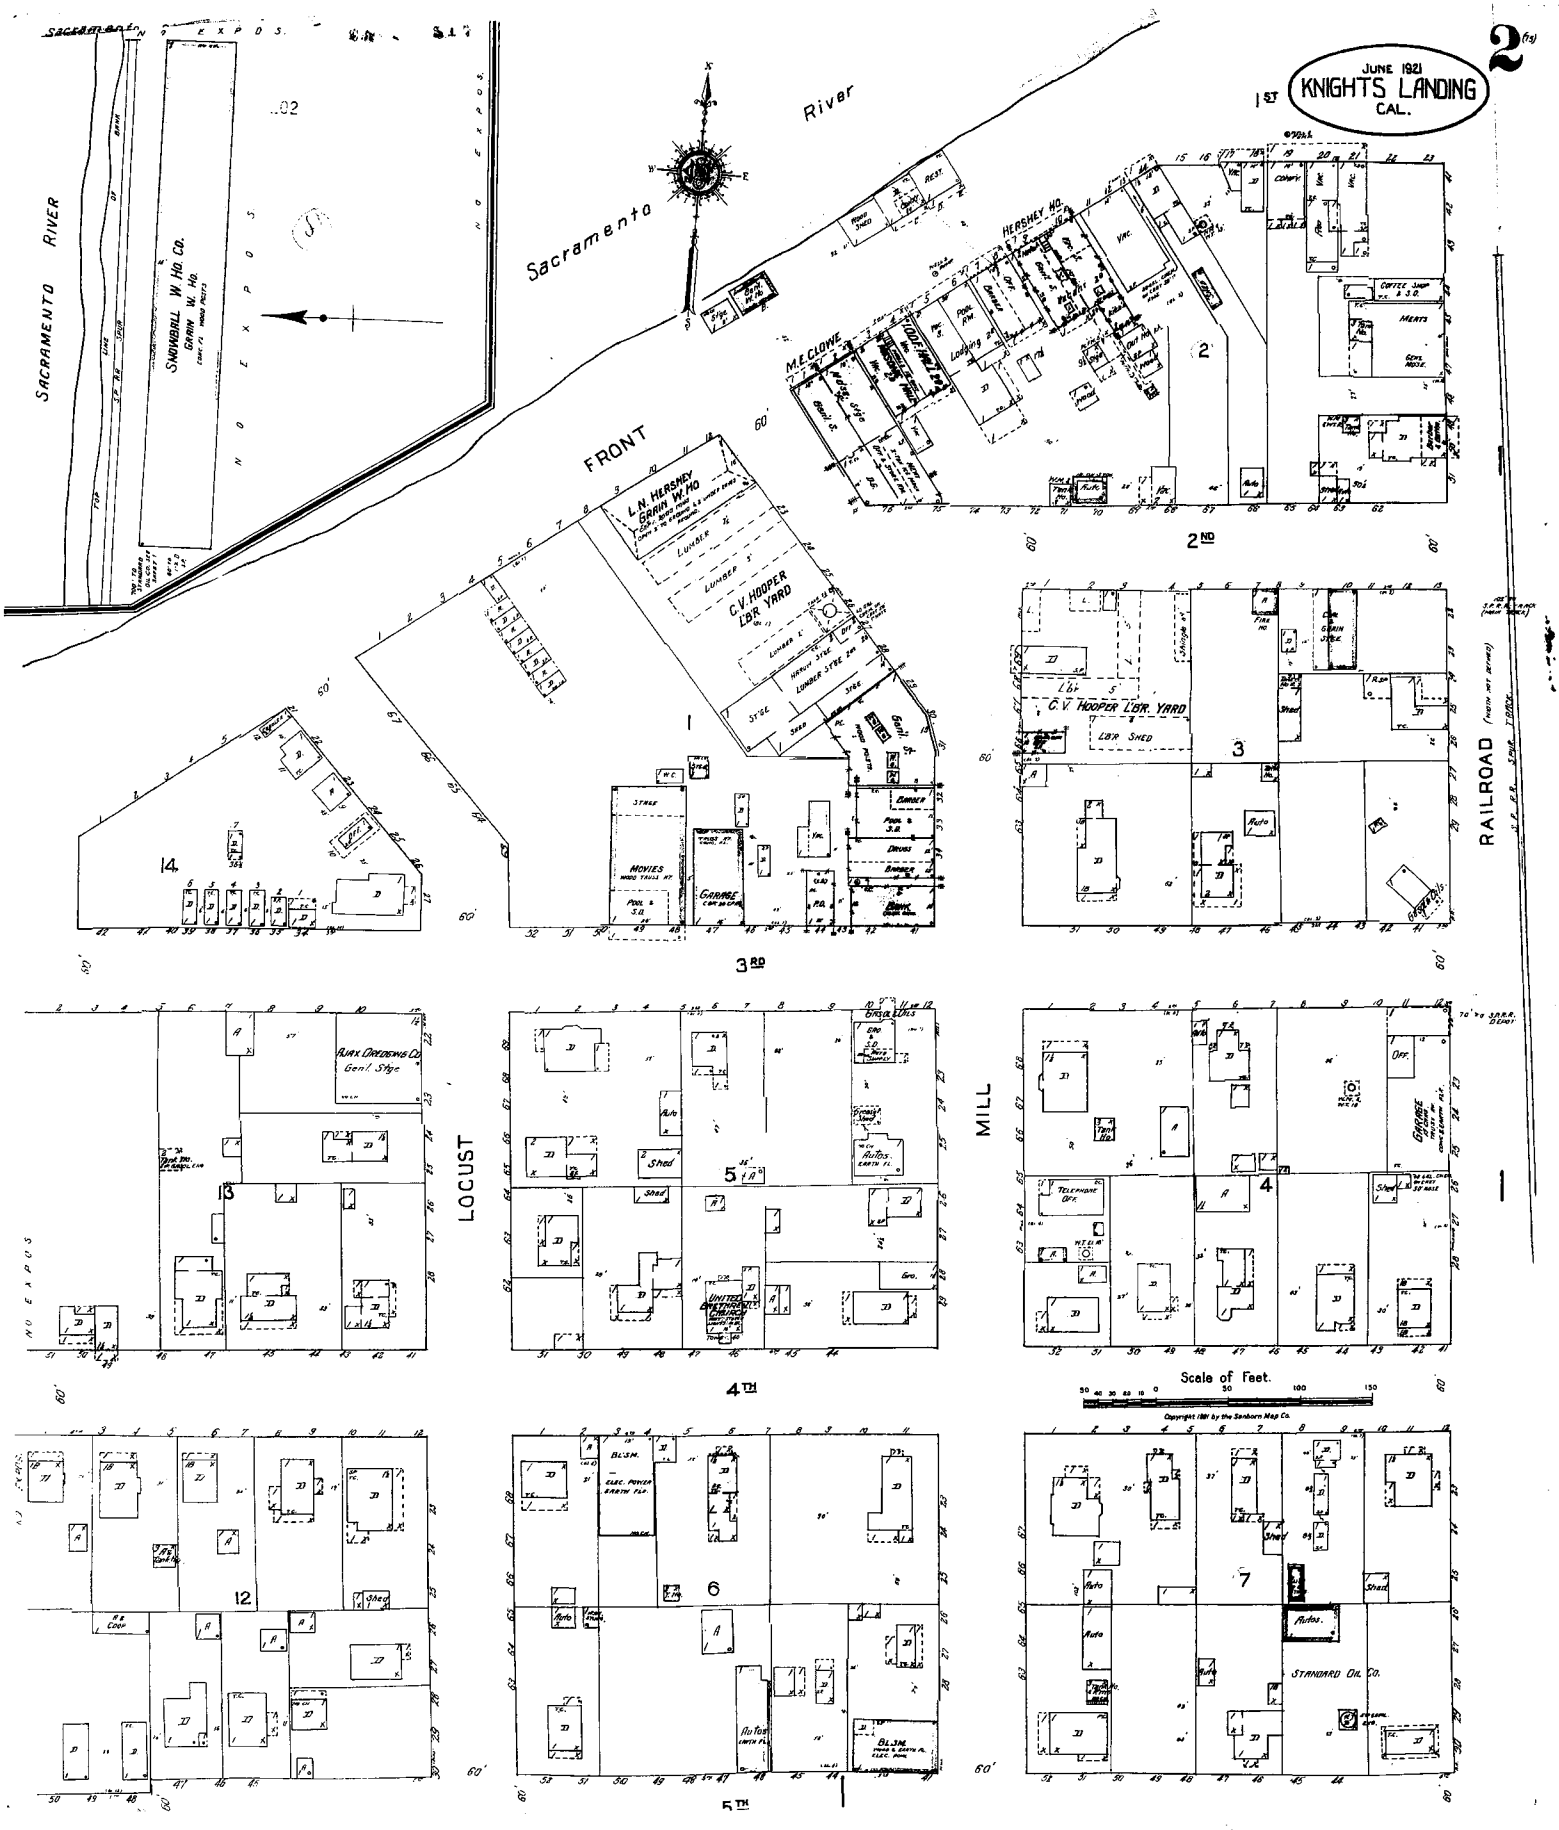
JUNE 1921
KNIGHTS LANDING
CAL.
2 (6)
1ST
Sacramento River
SACRAMENTO RIVER
SNOWBALL W. HD. CO.
GRAIN W. HD.
L.N. HERSHEY GRAIN W. HD
C.V. HOOPER LBR YARD
M.E. CLOWE
HERSHEY HD.
FRONT
2ND
3RD
4TH
5TH
LOCUST
MILL
RAILROAD
AJAX DREDGING CO.
Gen'l Stge.
MOVIES
GARAGE
STANDARD OIL CO.
Scale of Feet.
1
2
3
4
5
6
7
12
13
14

1930

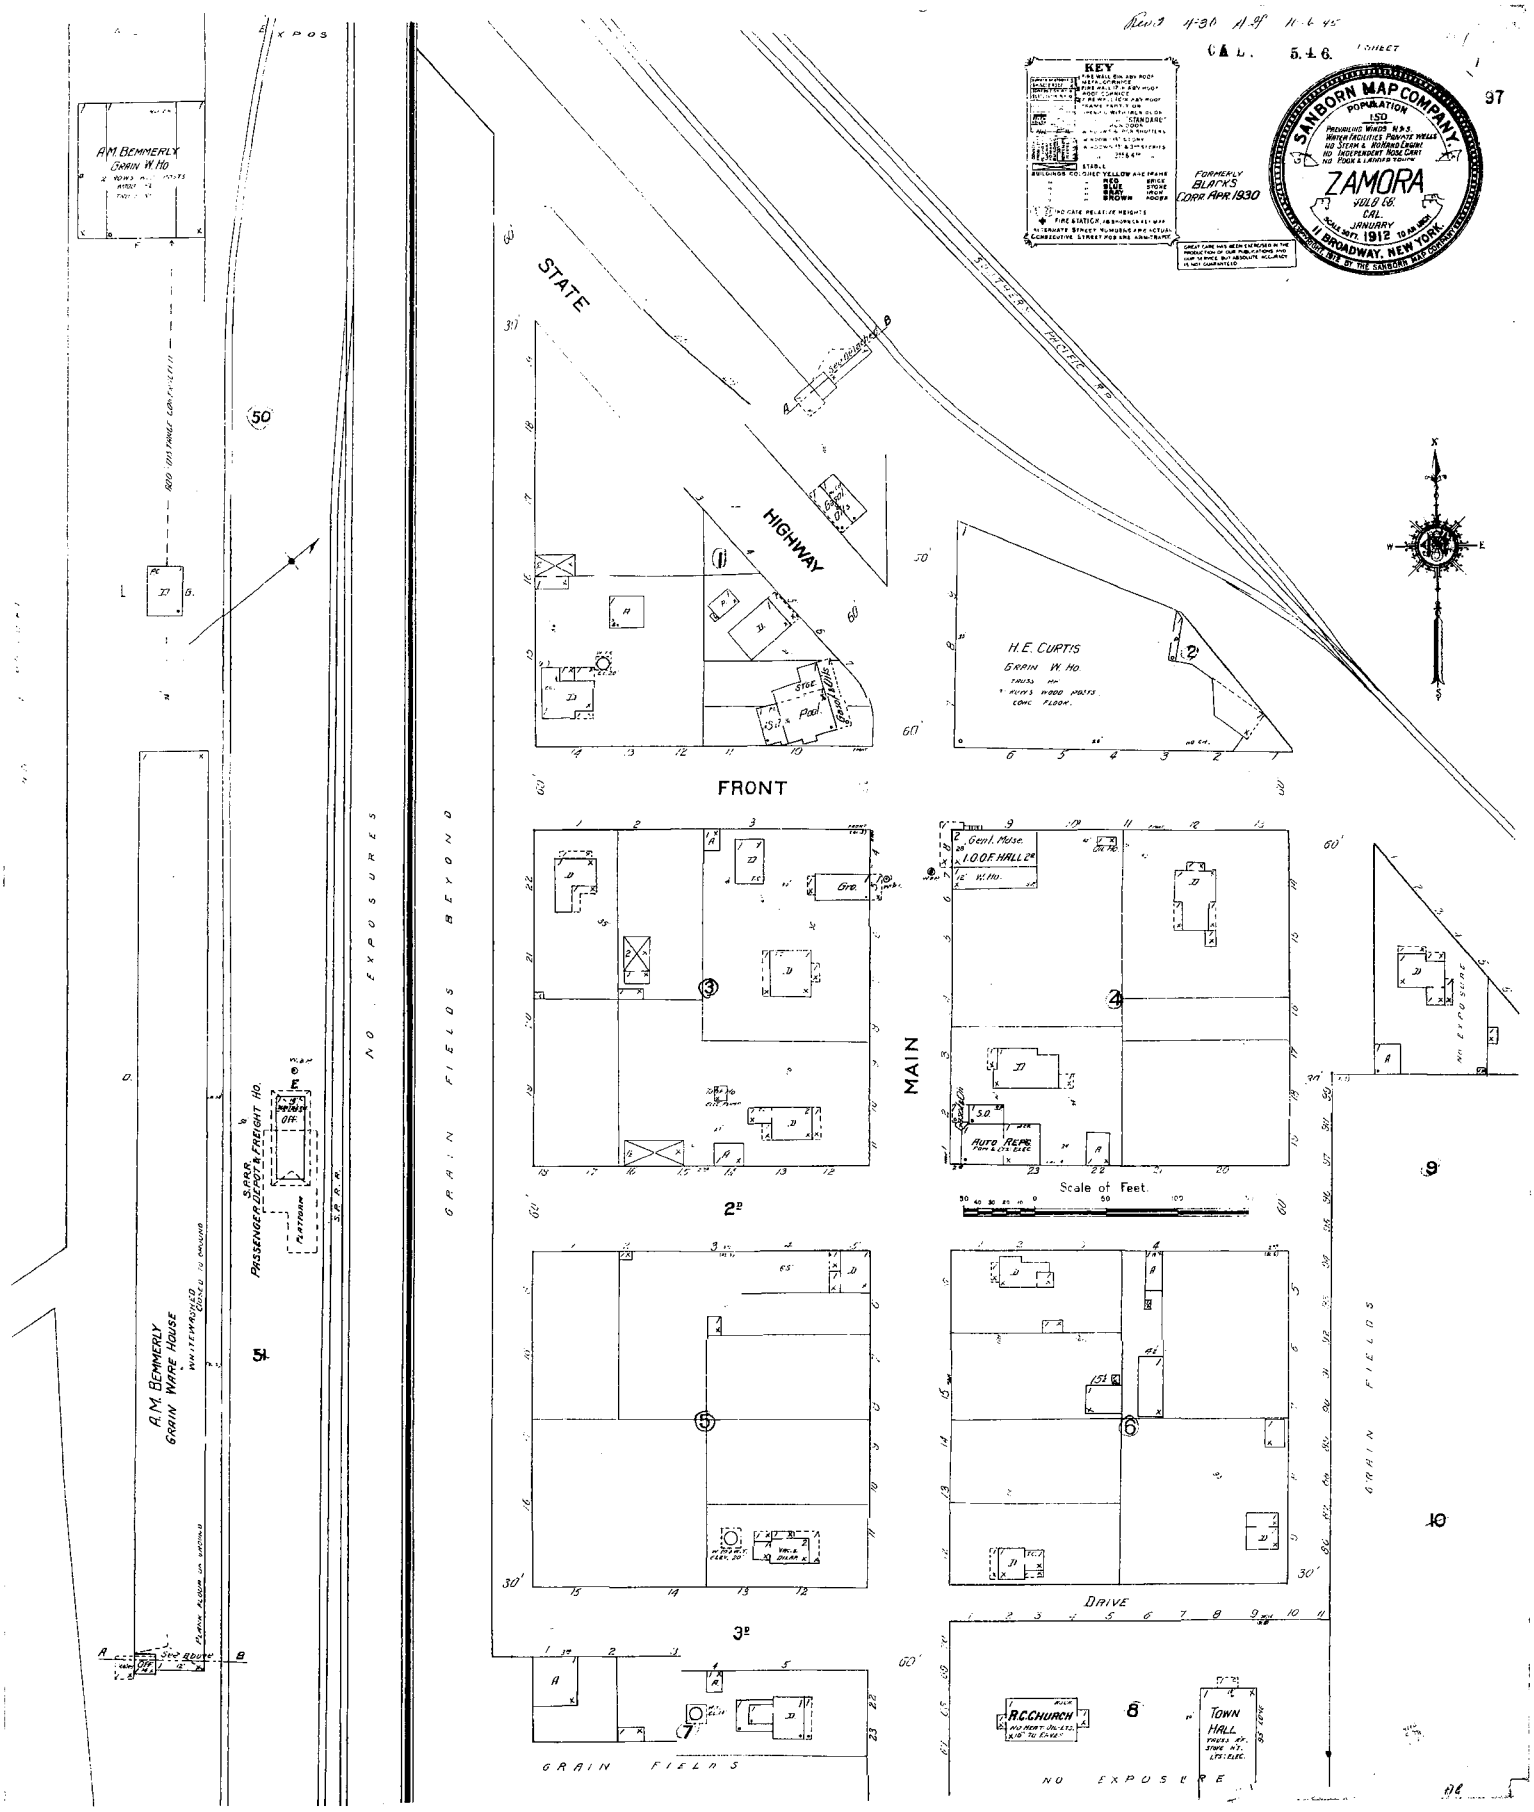
KEY
SANBORN MAP COMPANY
POPULATION 150
ZAMORA
YOLO CO.
CAL.
JANUARY 1912
11 BROADWAY, NEW YORK
FORMERLY BLACK'S CORR. APR. 1930
STATE
HIGHWAY
FRONT
MAIN
A.M. BEMMERLY GRAIN W. HO
H.E. CURTIS GRAIN W. HO.
Gen'l. Mdse.
I.O.O.F. HALL 2d
AUTO REPR.
R.C. CHURCH
TOWN HALL
S.P.R.R.
PASSENGER DEPOT & FREIGHT HO.
A.M. BEMMERLY GRAIN WARE HOUSE
GRAIN FIELDS
NO EXPOSURES
DRIVE
Scale of Feet.

1930

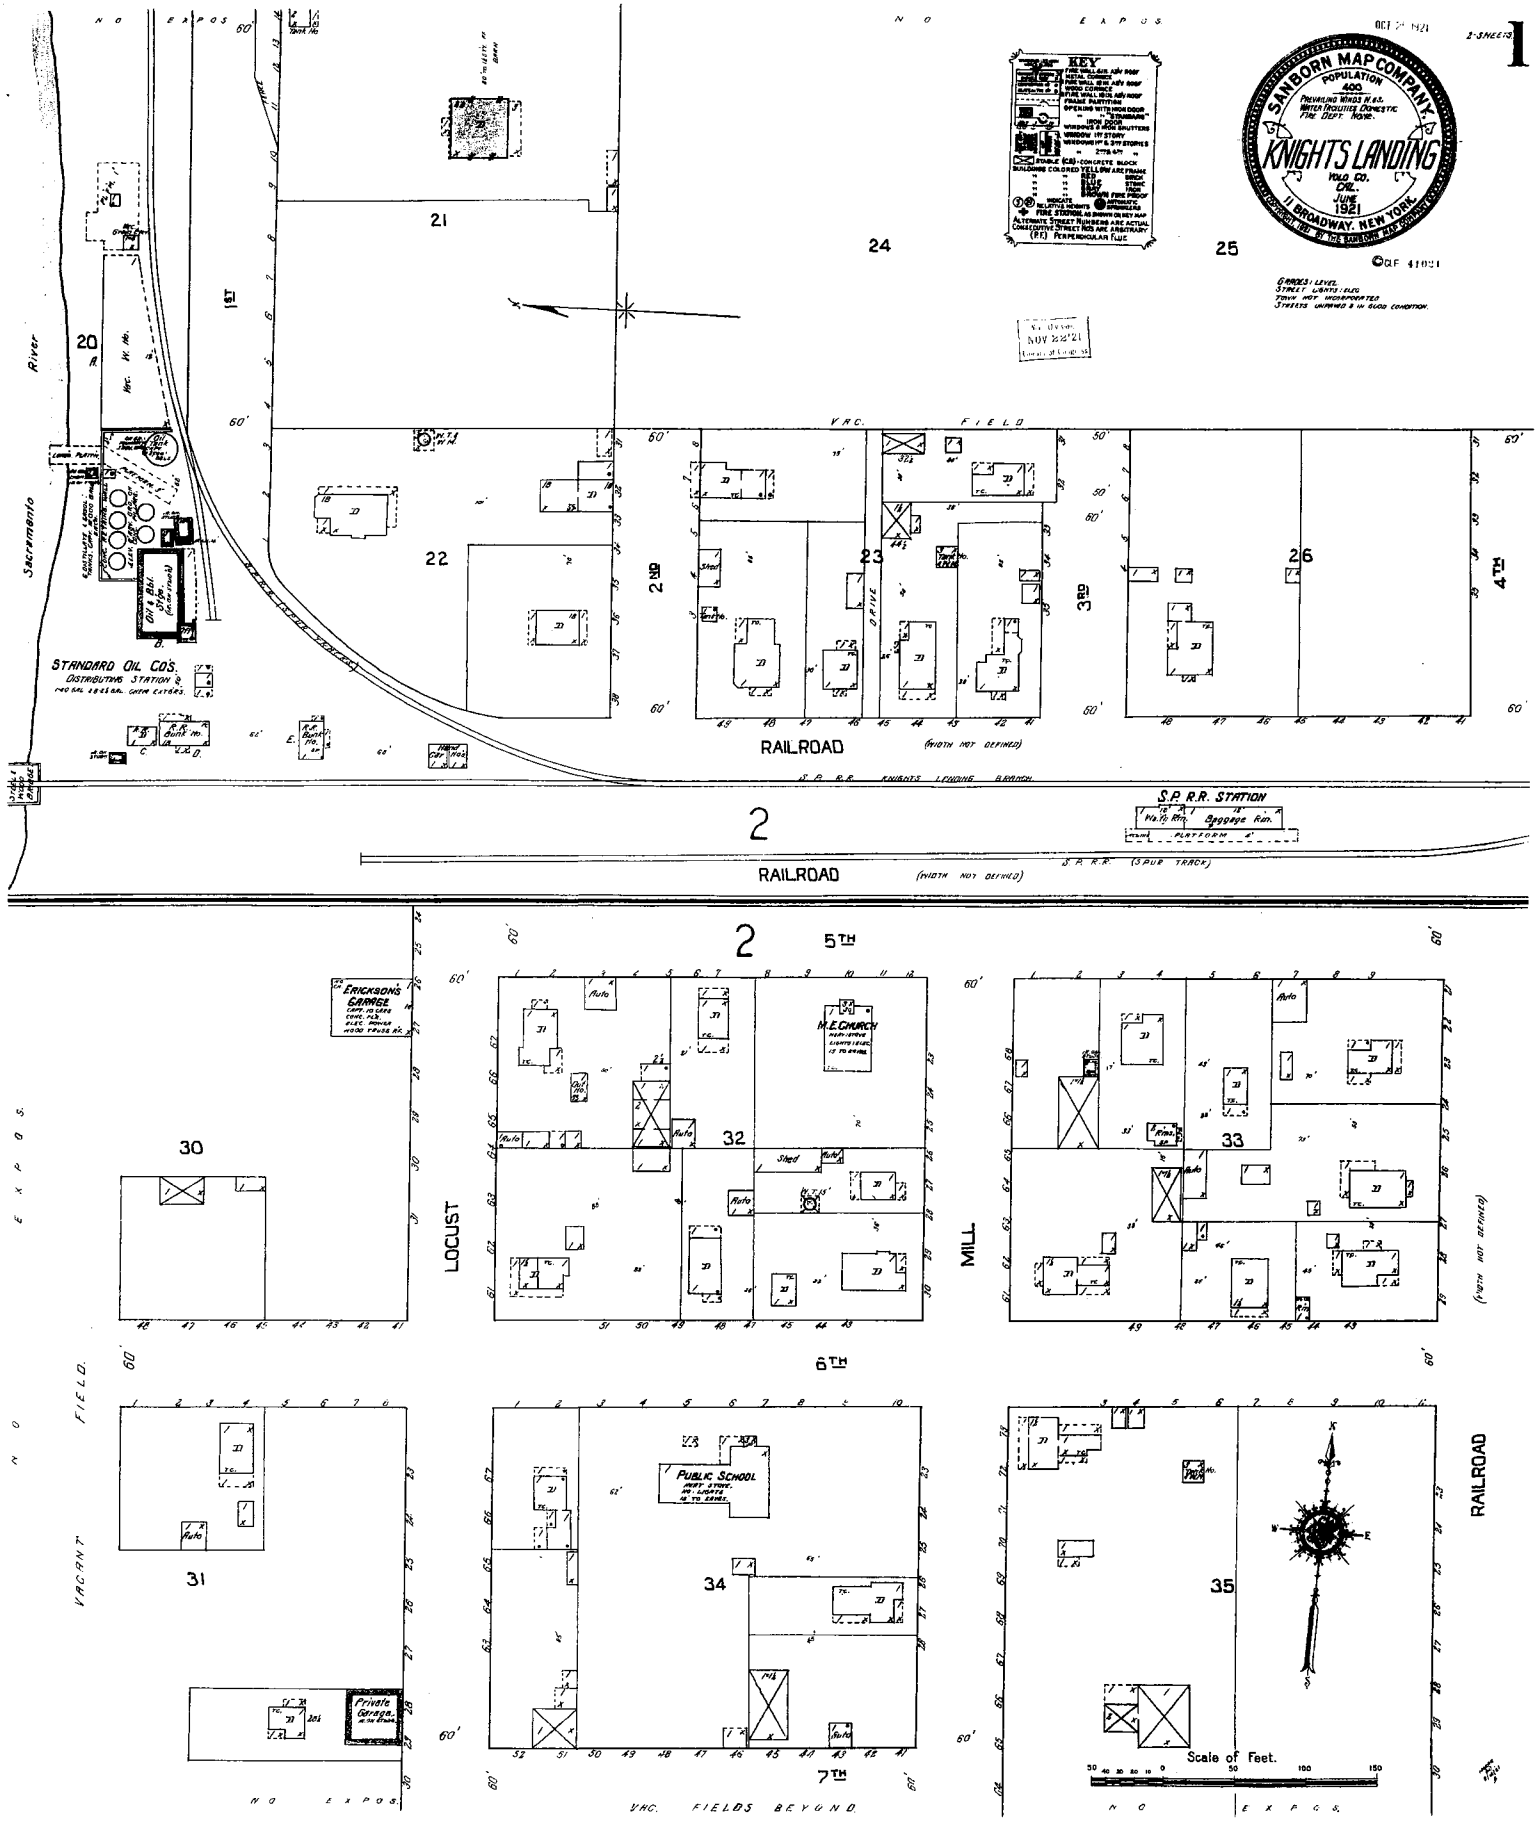
SANBORN MAP COMPANY
POPULATION 400
KNIGHTS LANDING
YOLO CO. CAL.
JUNE 1921
11 BROADWAY, NEW YORK.
KEY
1
2 SHEETS
NO EXPOS.
Sacramento River
1ST
2ND
3RD
4TH
5TH
6TH
7TH
LOCUST
MILL
DRIVE
VAC. FIELD
RAILROAD
(WIDTH NOT DEFINED)
S.P. R.R. KNIGHTS LANDING BRANCH
S.P. R.R. STATION
Waiting Rm.
Baggage Rm.
PLATFORM
S.P. R.R. (3 PUR TRACK)
STANDARD OIL CO'S.
DISTRIBUTING STATION &
Oil & Gas Stge. (Underground)
ERICKSON'S GARAGE
M.E. CHURCH
PUBLIC SCHOOL
Private Garage
VACANT
VAC. FIELDS BEYOND
Scale of Feet.
21
22
23
24
25
26
30
31
32
33
34
35

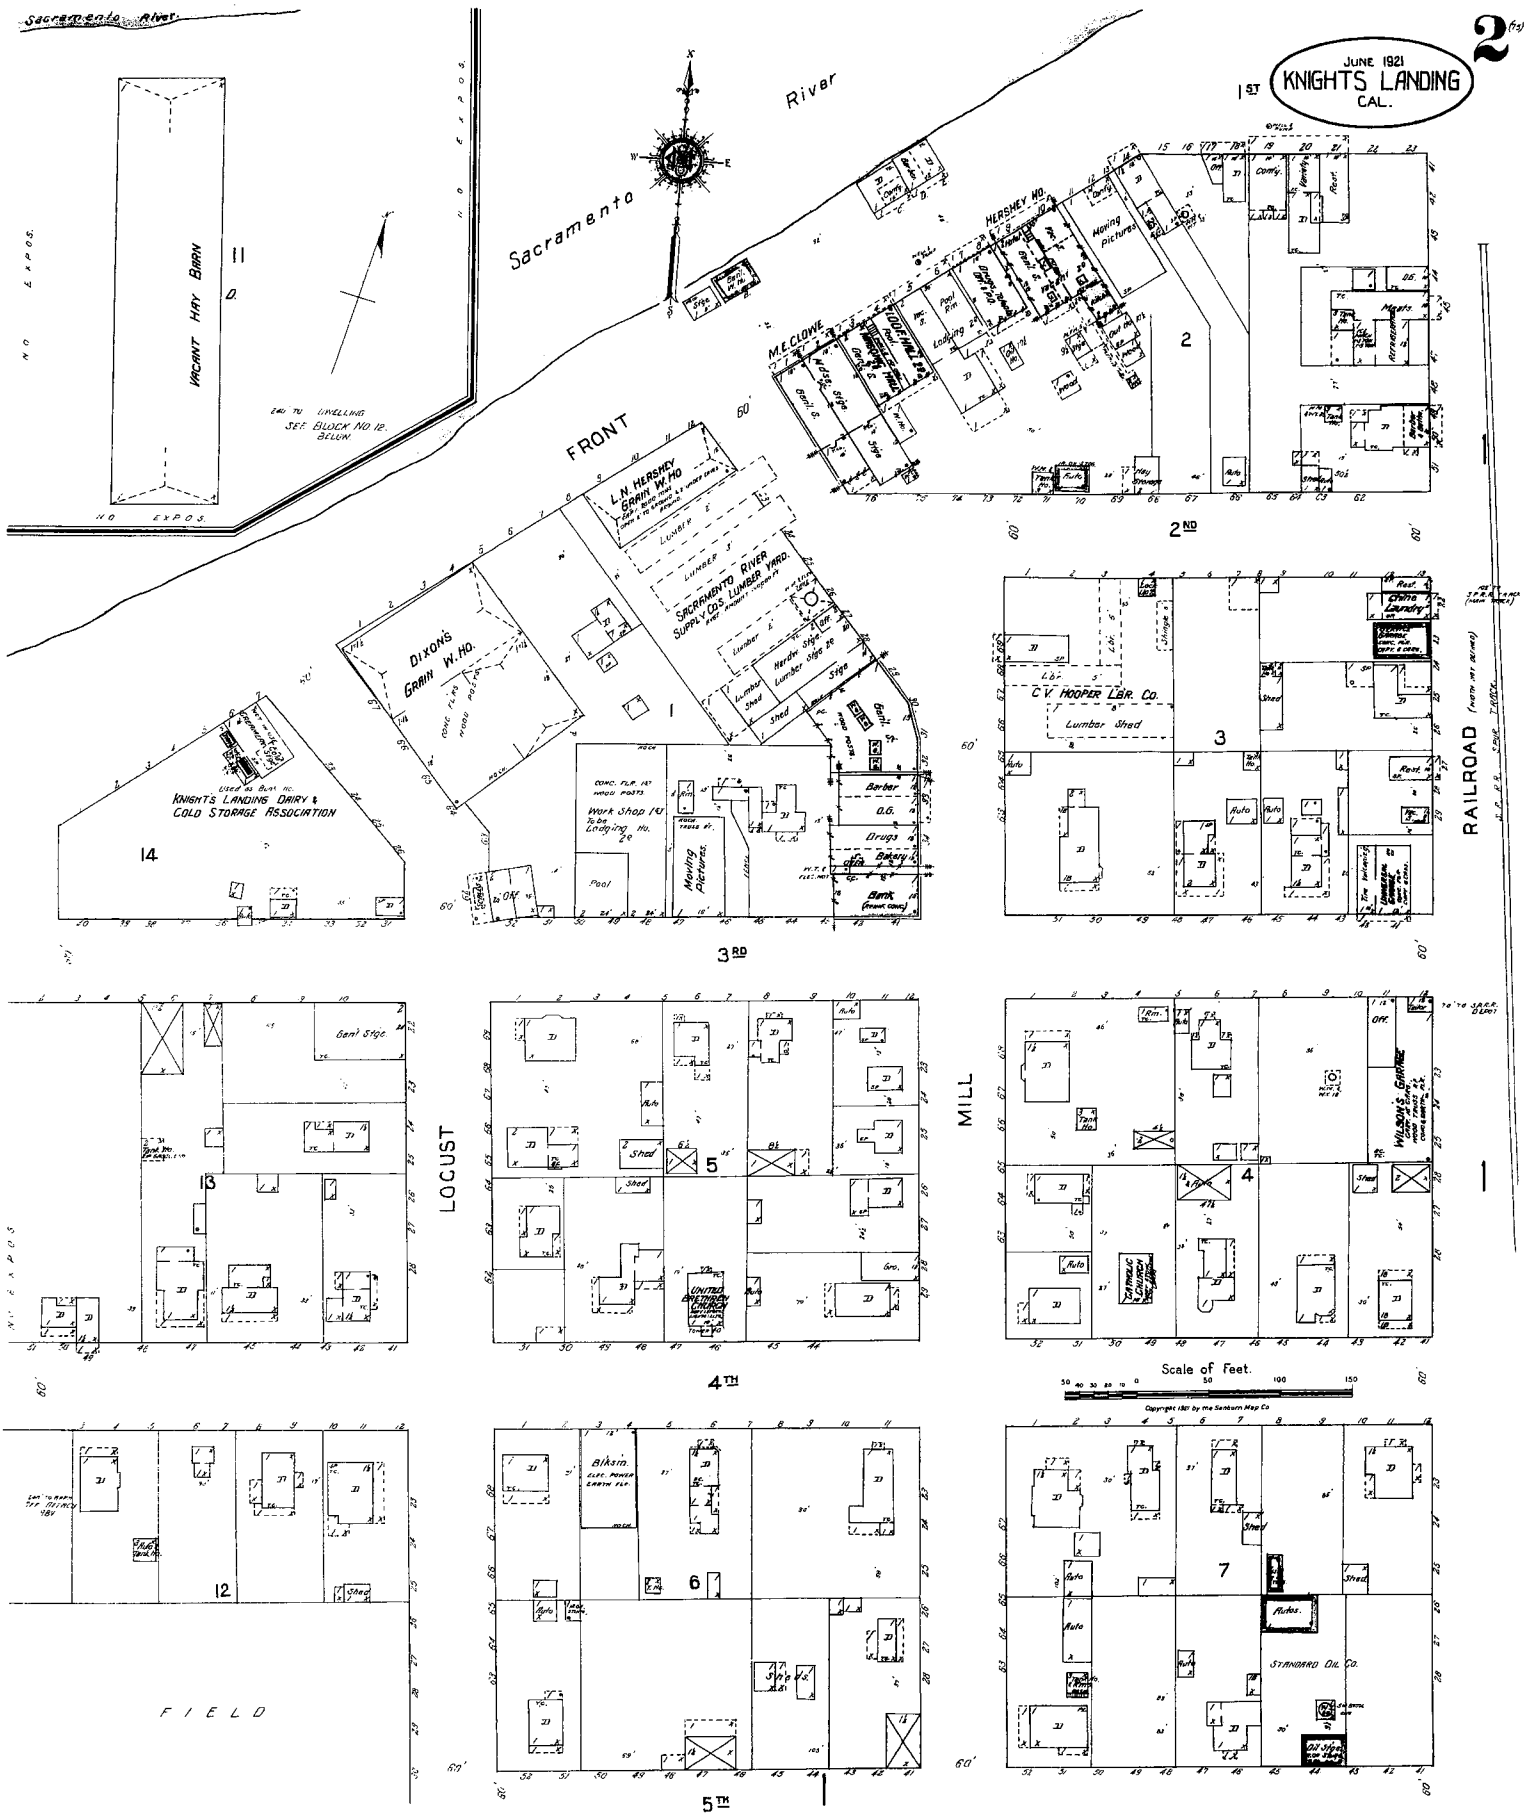
JUNE 1921
KNIGHTS LANDING
CAL.
2
1ST
2ND
3RD
4TH
5TH
Sacramento River
Sacramento River
VACANT HAY BARN
11
D.
N O E X P O S.
FRONT
L. N. HERSHEY GRAIN W. HO.
DIXONS GRAIN W. HO.
SACRAMENTO RIVER SUPPLY CO'S. LUMBER YARD.
KNIGHTS LANDING DAIRY & COLD STORAGE ASSOCIATION
14
1
2
3
C. V. HOOPER LBR. CO.
Lumber Shed
RAILROAD
Barber
O.G.
Drugs
Bakery
Bank
Moving Pictures
Pool
Work Shop
Gen'l Stge.
13
LOCUST
5
MILL
4
WILSON'S GARAGE
Scale of Feet.
12
F I E L D
6
7
STANDARD OIL CO.

1921

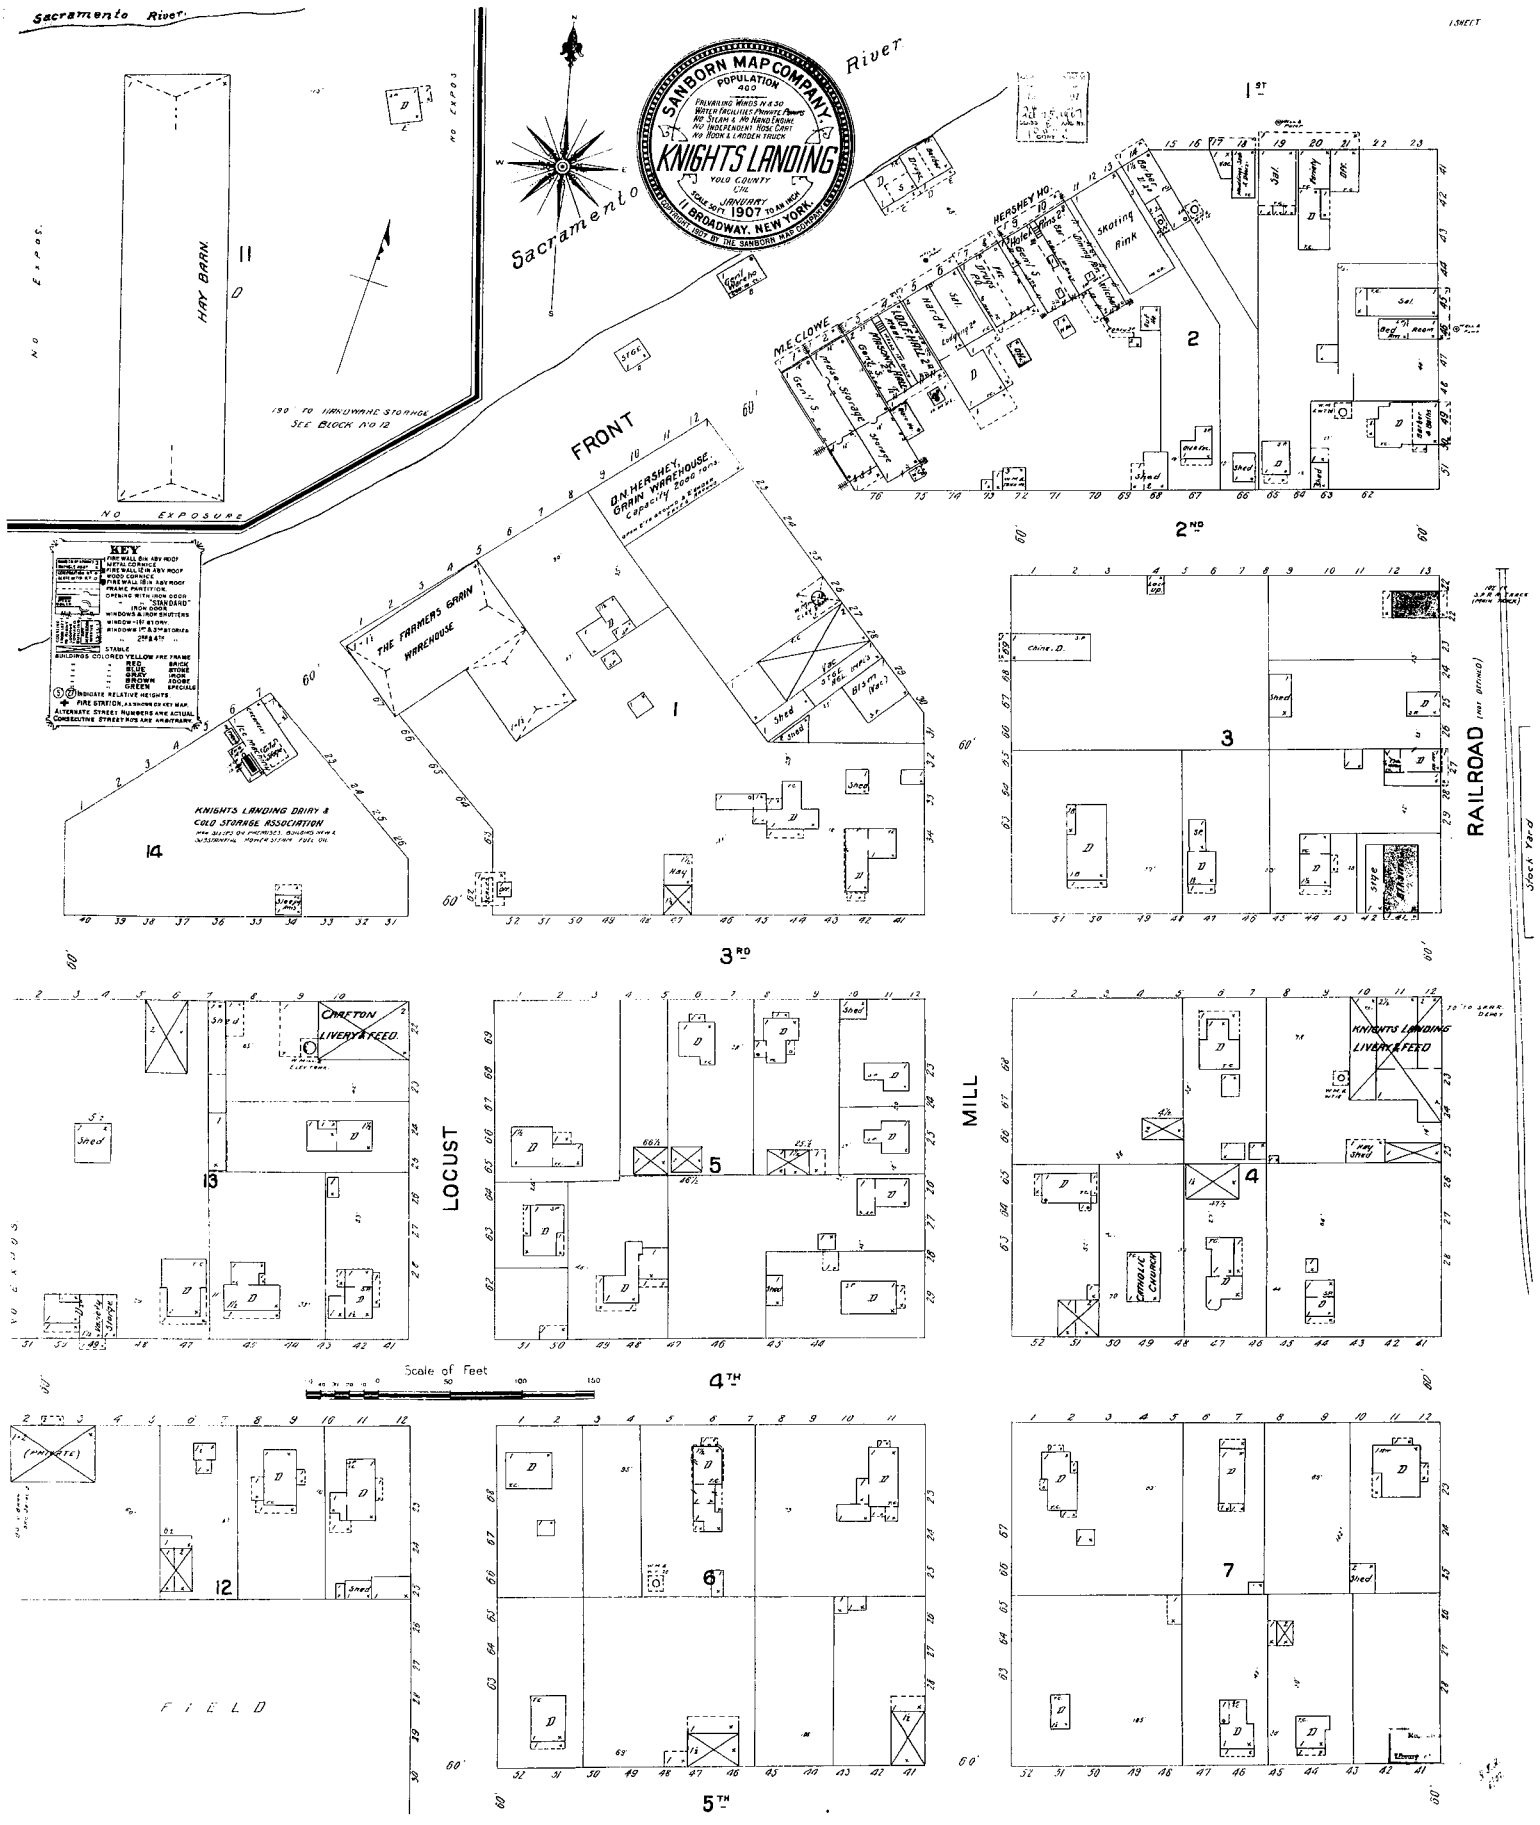
SANBORN MAP COMPANY
POPULATION 400
KNIGHTS LANDING
YOLO COUNTY
CAL.
JANUARY 1907
11 BROADWAY, NEW YORK.
Sacramento River
Sacramento River
HAY BARN
NO EXPOS.
NO EXPOSURE
190 TO HARDWARE STORAGE SEE BLOCK NO 12
FRONT
1ST
2ND
3RD
4TH
5TH
RAILROAD
LOCUST
MILL
FIELD
THE FARMERS GRAIN WAREHOUSE
O.H. HERSHEY GRAIN WAREHOUSE
CAPACITY 5000 TONS
KNIGHTS LANDING DAIRY & COLD STORAGE ASSOCIATION
CHAFTON LIVERY & FEED
KNIGHTS LANDING LIVERY & FEED
M.E. CLOWE
HERSHEY HO.
SKATING RINK
METHODIST CHURCH
Scale of Feet
KEY

1907

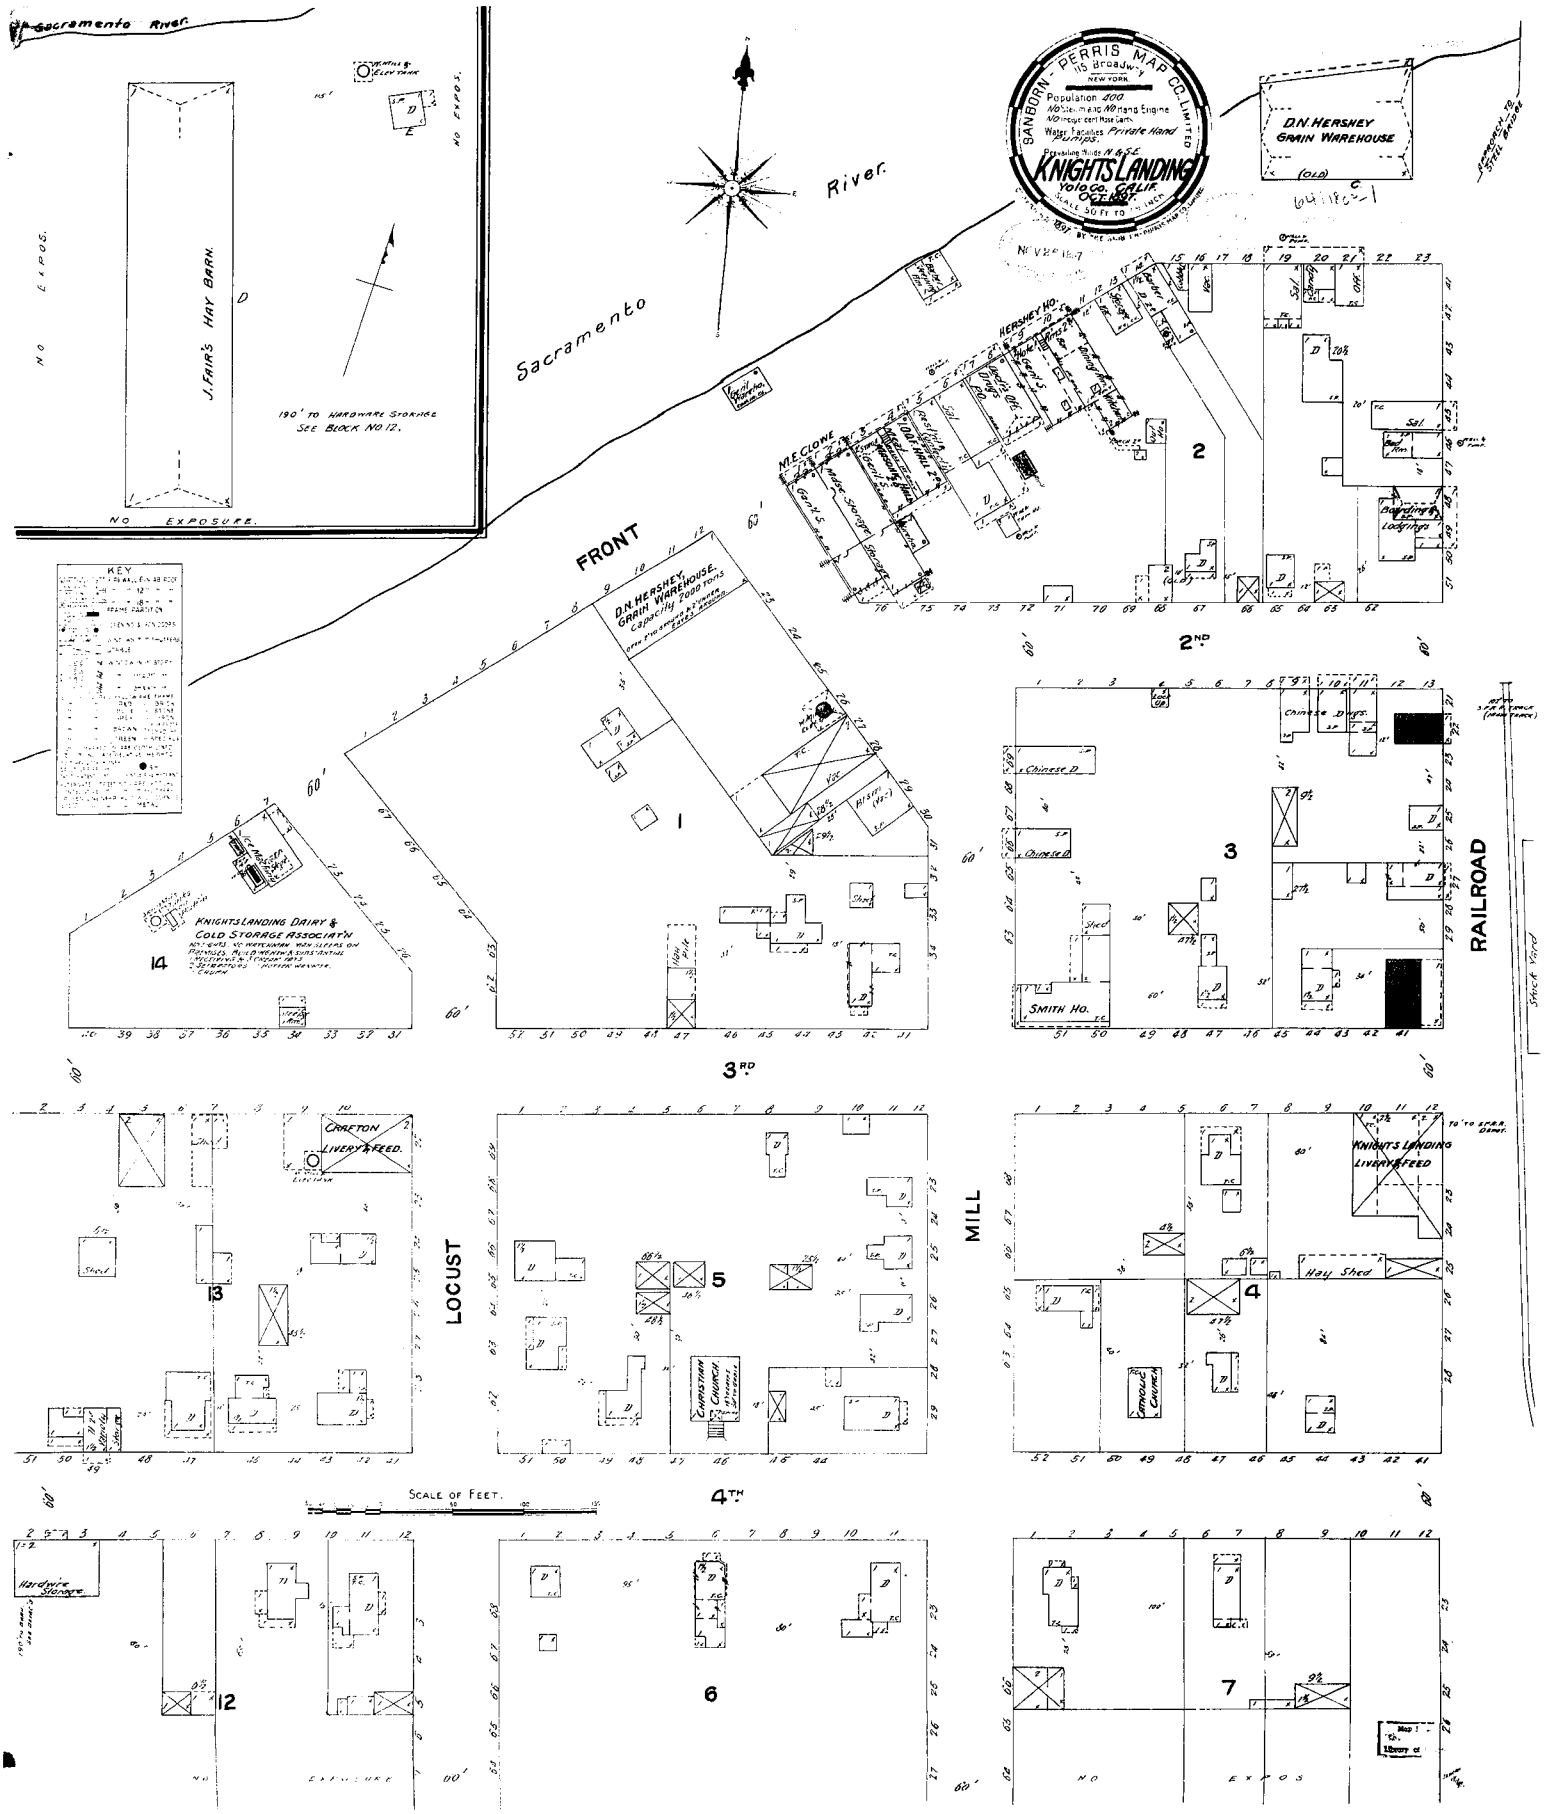
Sacramento River
J. Fair's Hay Barn
190' to Hardware Storage See Block No 12.
No Exposure.
Sacramento River
SANBORN-PERRIS MAP CO. LIMITED
15 Broadway NEW YORK
Population 400
No Steam and No Gang Engine
No Horse car Line
Water Supply Private Hand Pumps.
Knights Landing
Yolo Co. Calif.
Oct. 1897.
Scale 50 Ft. to 1 Inch.
D.N. Hershey Grain Warehouse
(Old)
Key
Front
D.N. Hershey Grain Warehouse. Capacity 7000 tons
Knights Landing Dairy & Cold Storage Association
2nd
3rd
Railroad
Smith Ho.
Chinese D.
Grafton Livery & Feed.
Locust
Christian Church
4th
Mill
Knights Landing Livery & Feed
Hay Shed
Catholic Church
Scale of Feet.
Hardware Storage
5th
6th
7th

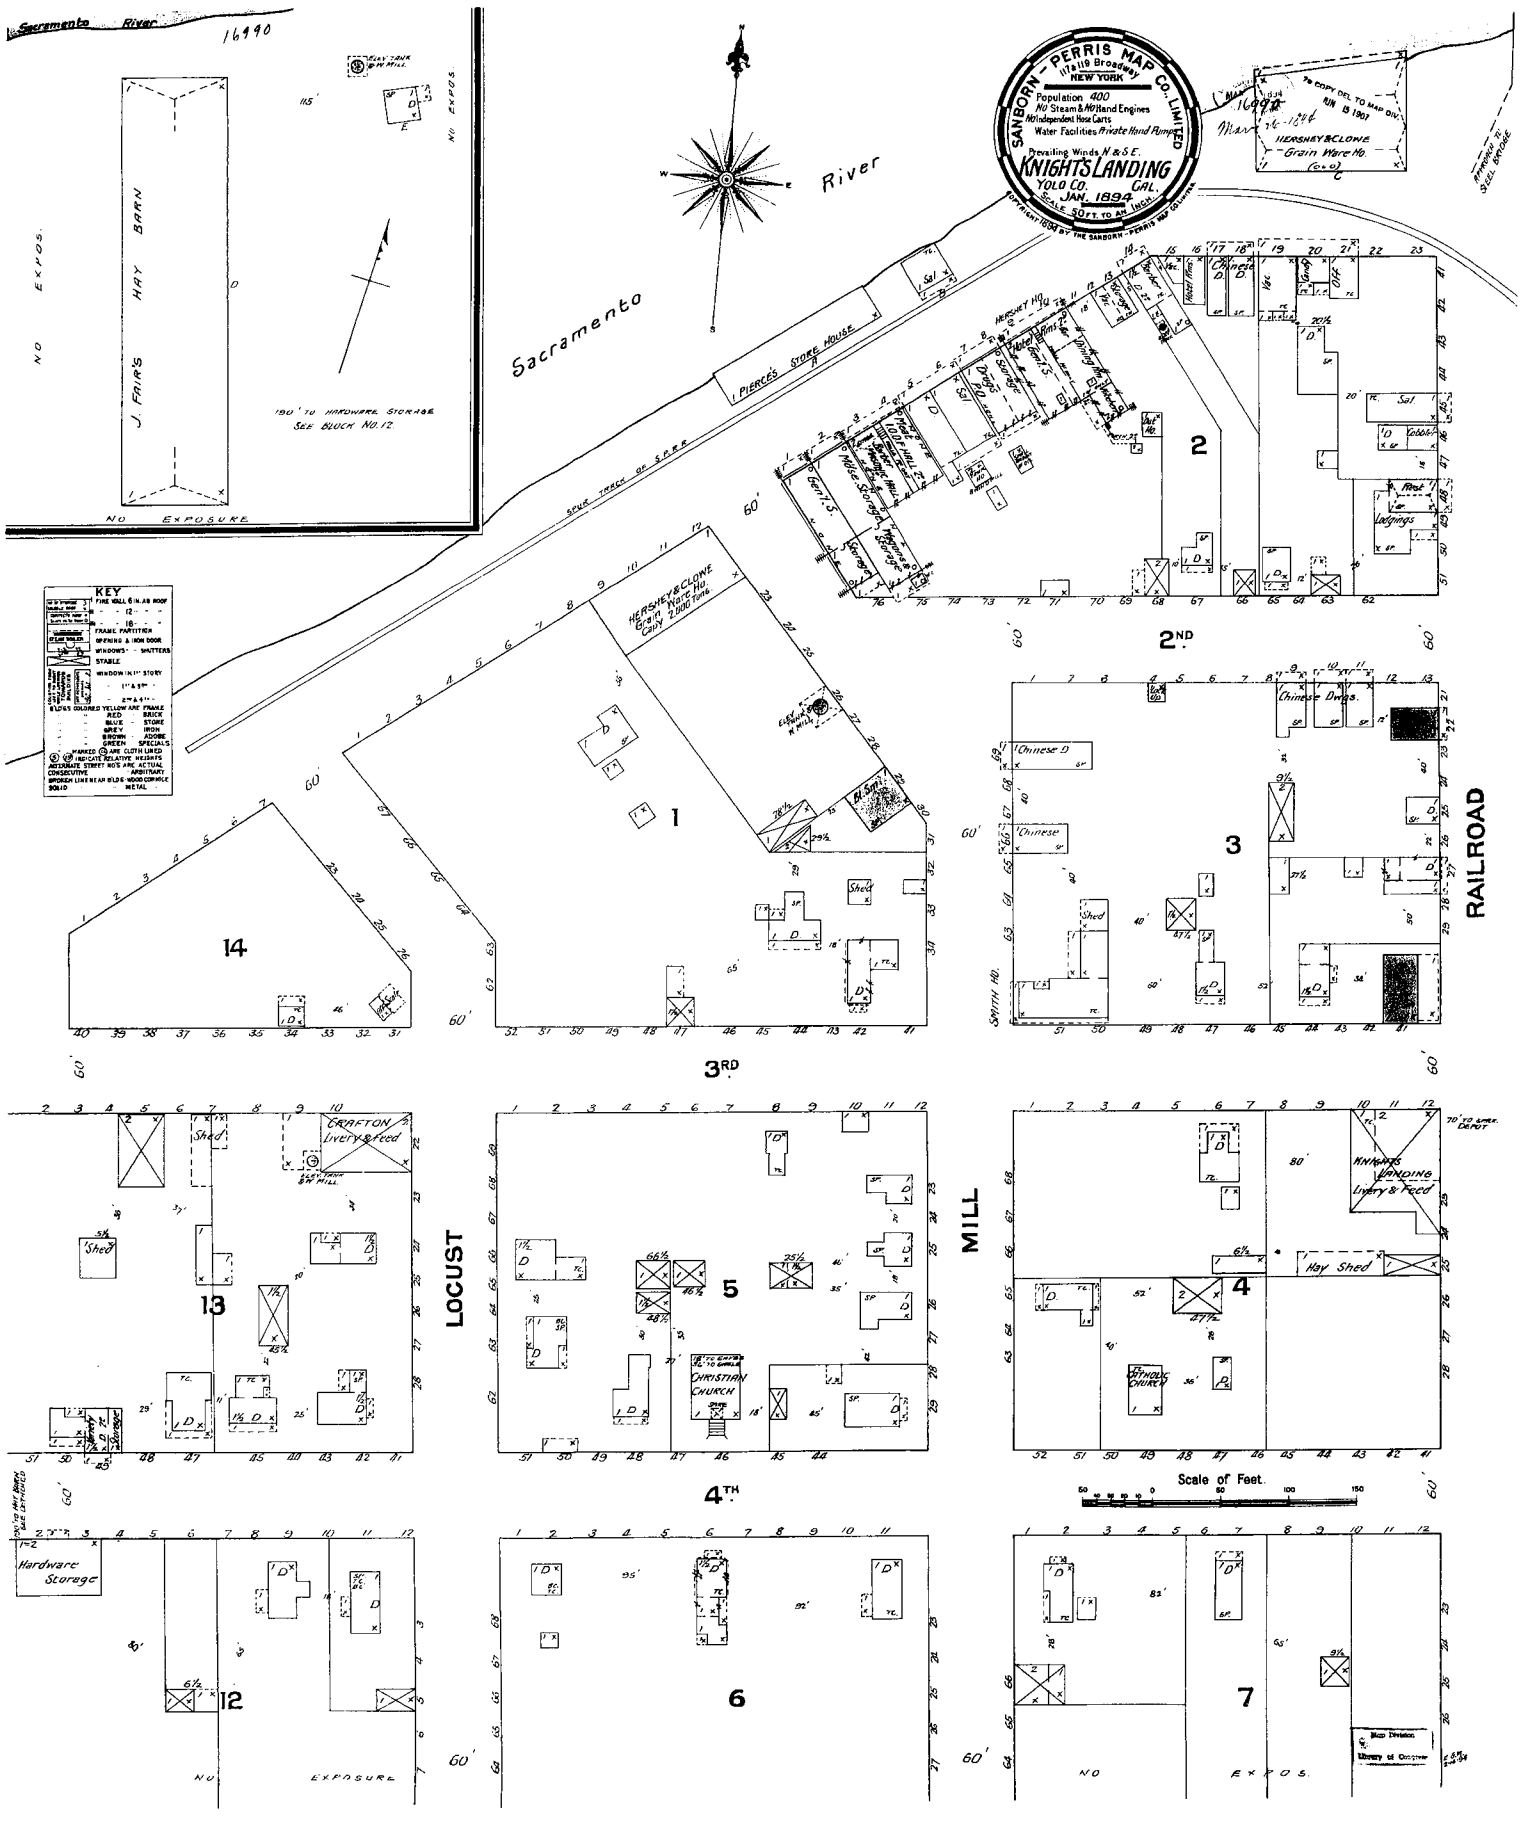
Sacramento River
SANBORN - PERRIS MAP CO., LIMITED
NEW YORK
Population 400
No Steam & Hd Hand Engines
No Independent Hose Carts
Water Facilities Private Hand Pumps
Prevailing Winds N & S E.
KNIGHTS LANDING
YOLO CO. CAL.
JAN. 1894
SCALE 50 FT. TO AN INCH.
J FAIRS HAY BARN
NO EXPOS.
NO EXPOSURE
190' TO HARDWARE STORAGE SEE BLOCK NO. 12.
PIERCE'S STORE HOUSE
SPUR TRACK OF S.P.R.R.
HERSHEY & CLOWE GRAIN WARE HO. CAP'Y 2,000 TONS
HERSHEY & CLOWE GRAIN WARE HO. (C & O)
TO COPY DEL TO MAP DIV. JUN 18 1907
RAILROAD
LOCUST
MILL
2ND
3RD
4TH
KNIGHTS LANDING Livery & Feed
CHRISTIAN CHURCH
CATHOLIC CHURCH
Chinese Dwgs.
Chinese D.
Lodgings
Hay Shed
Hardware Storage
Scale of Feet.
1
2
3
4
5
6
7
12
13
14

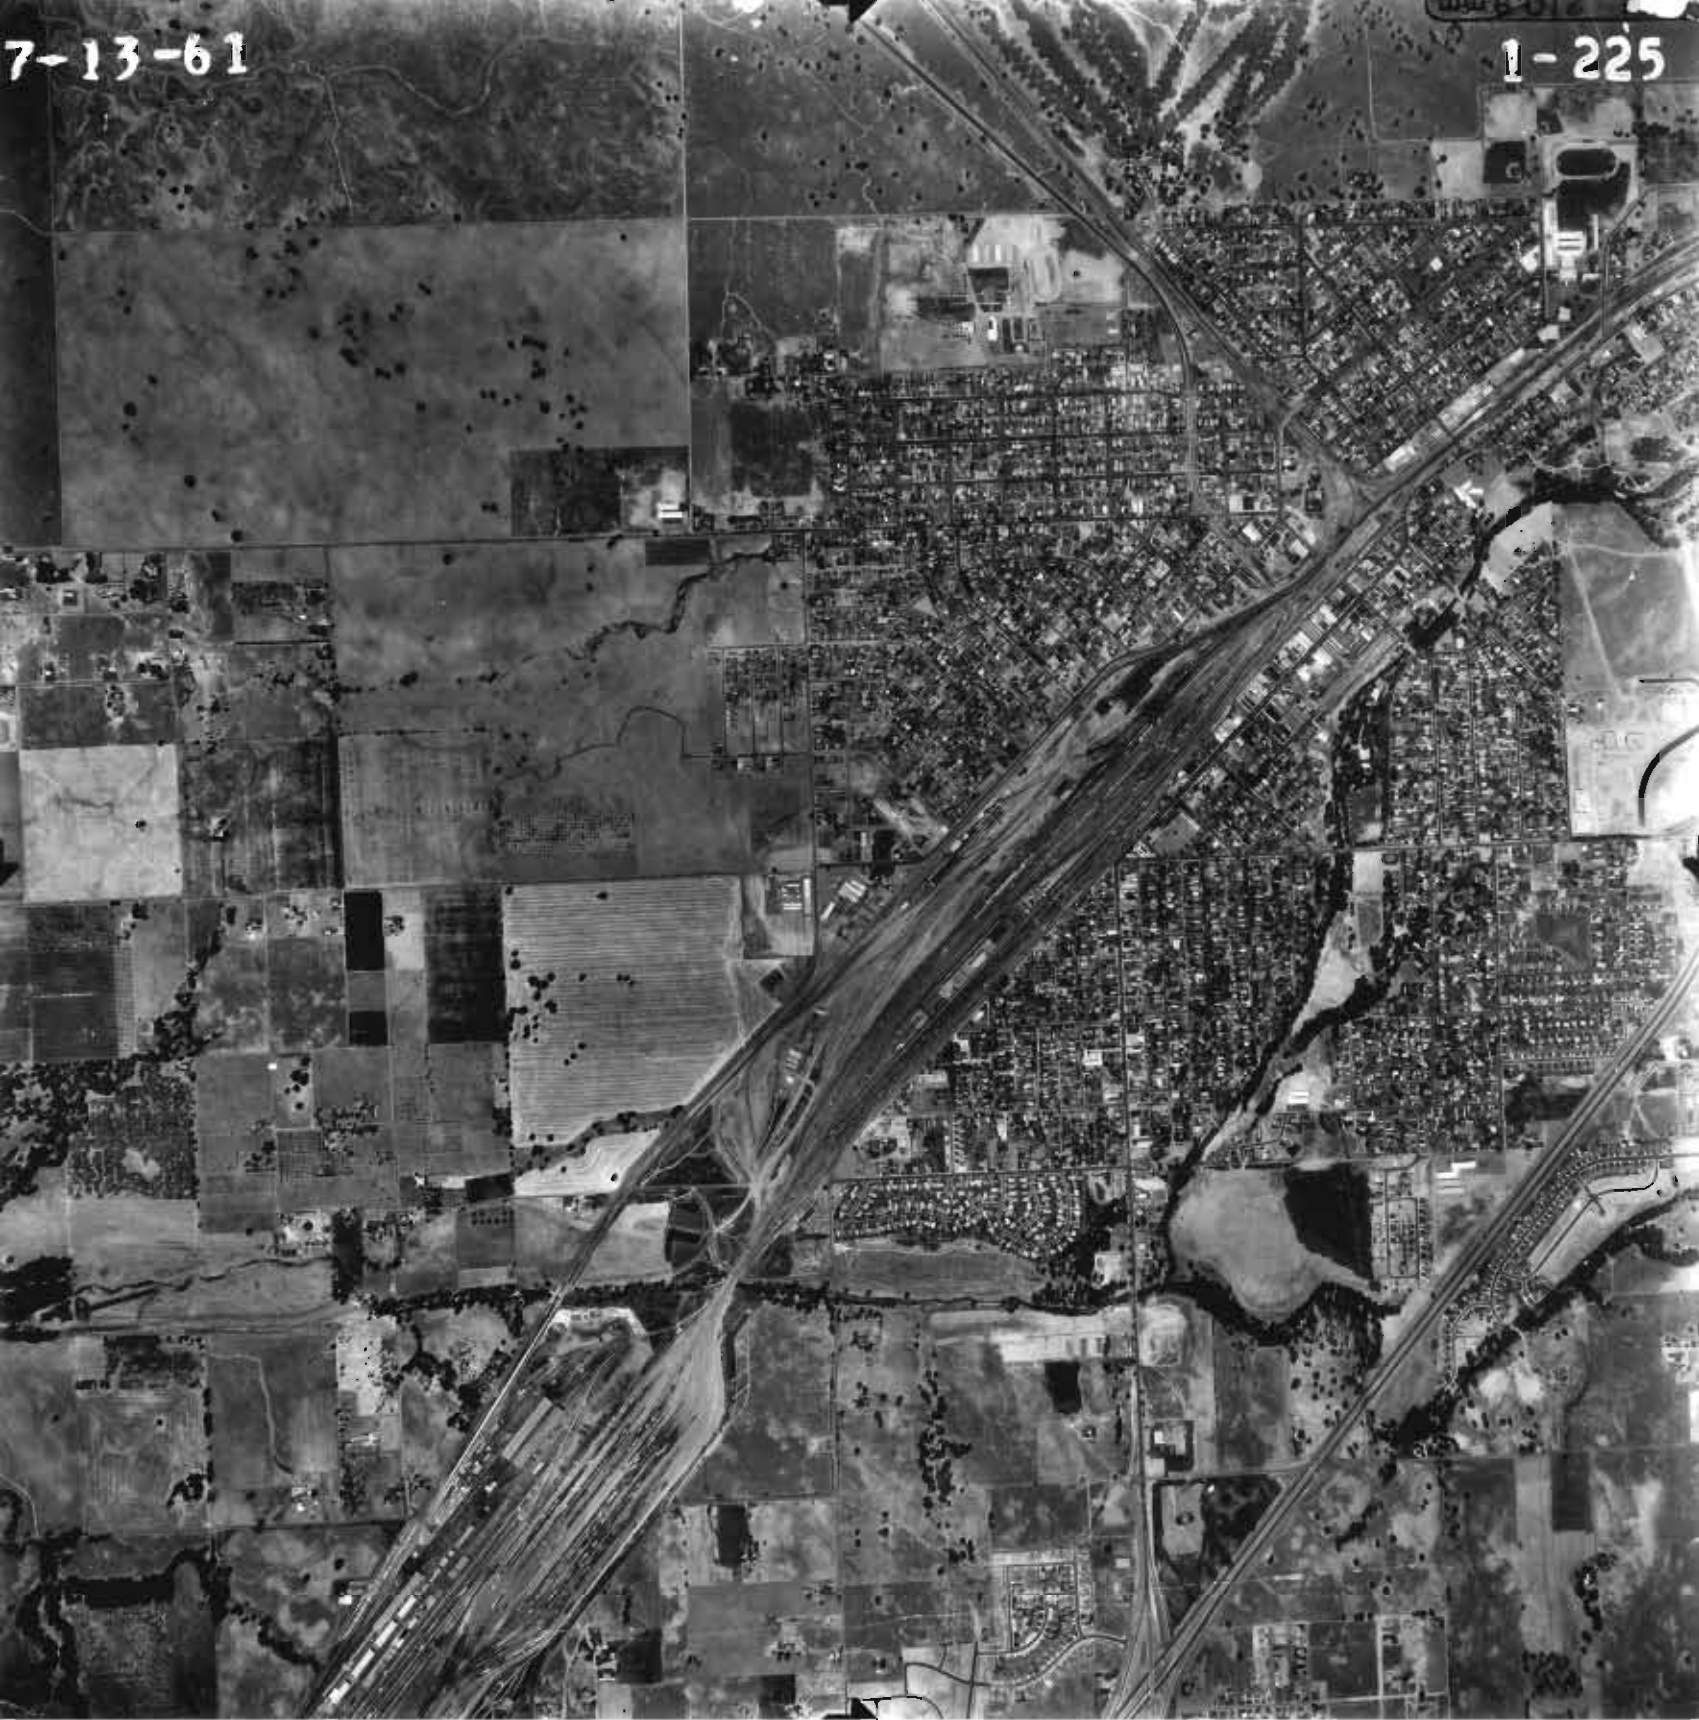
7-13-61
1-225

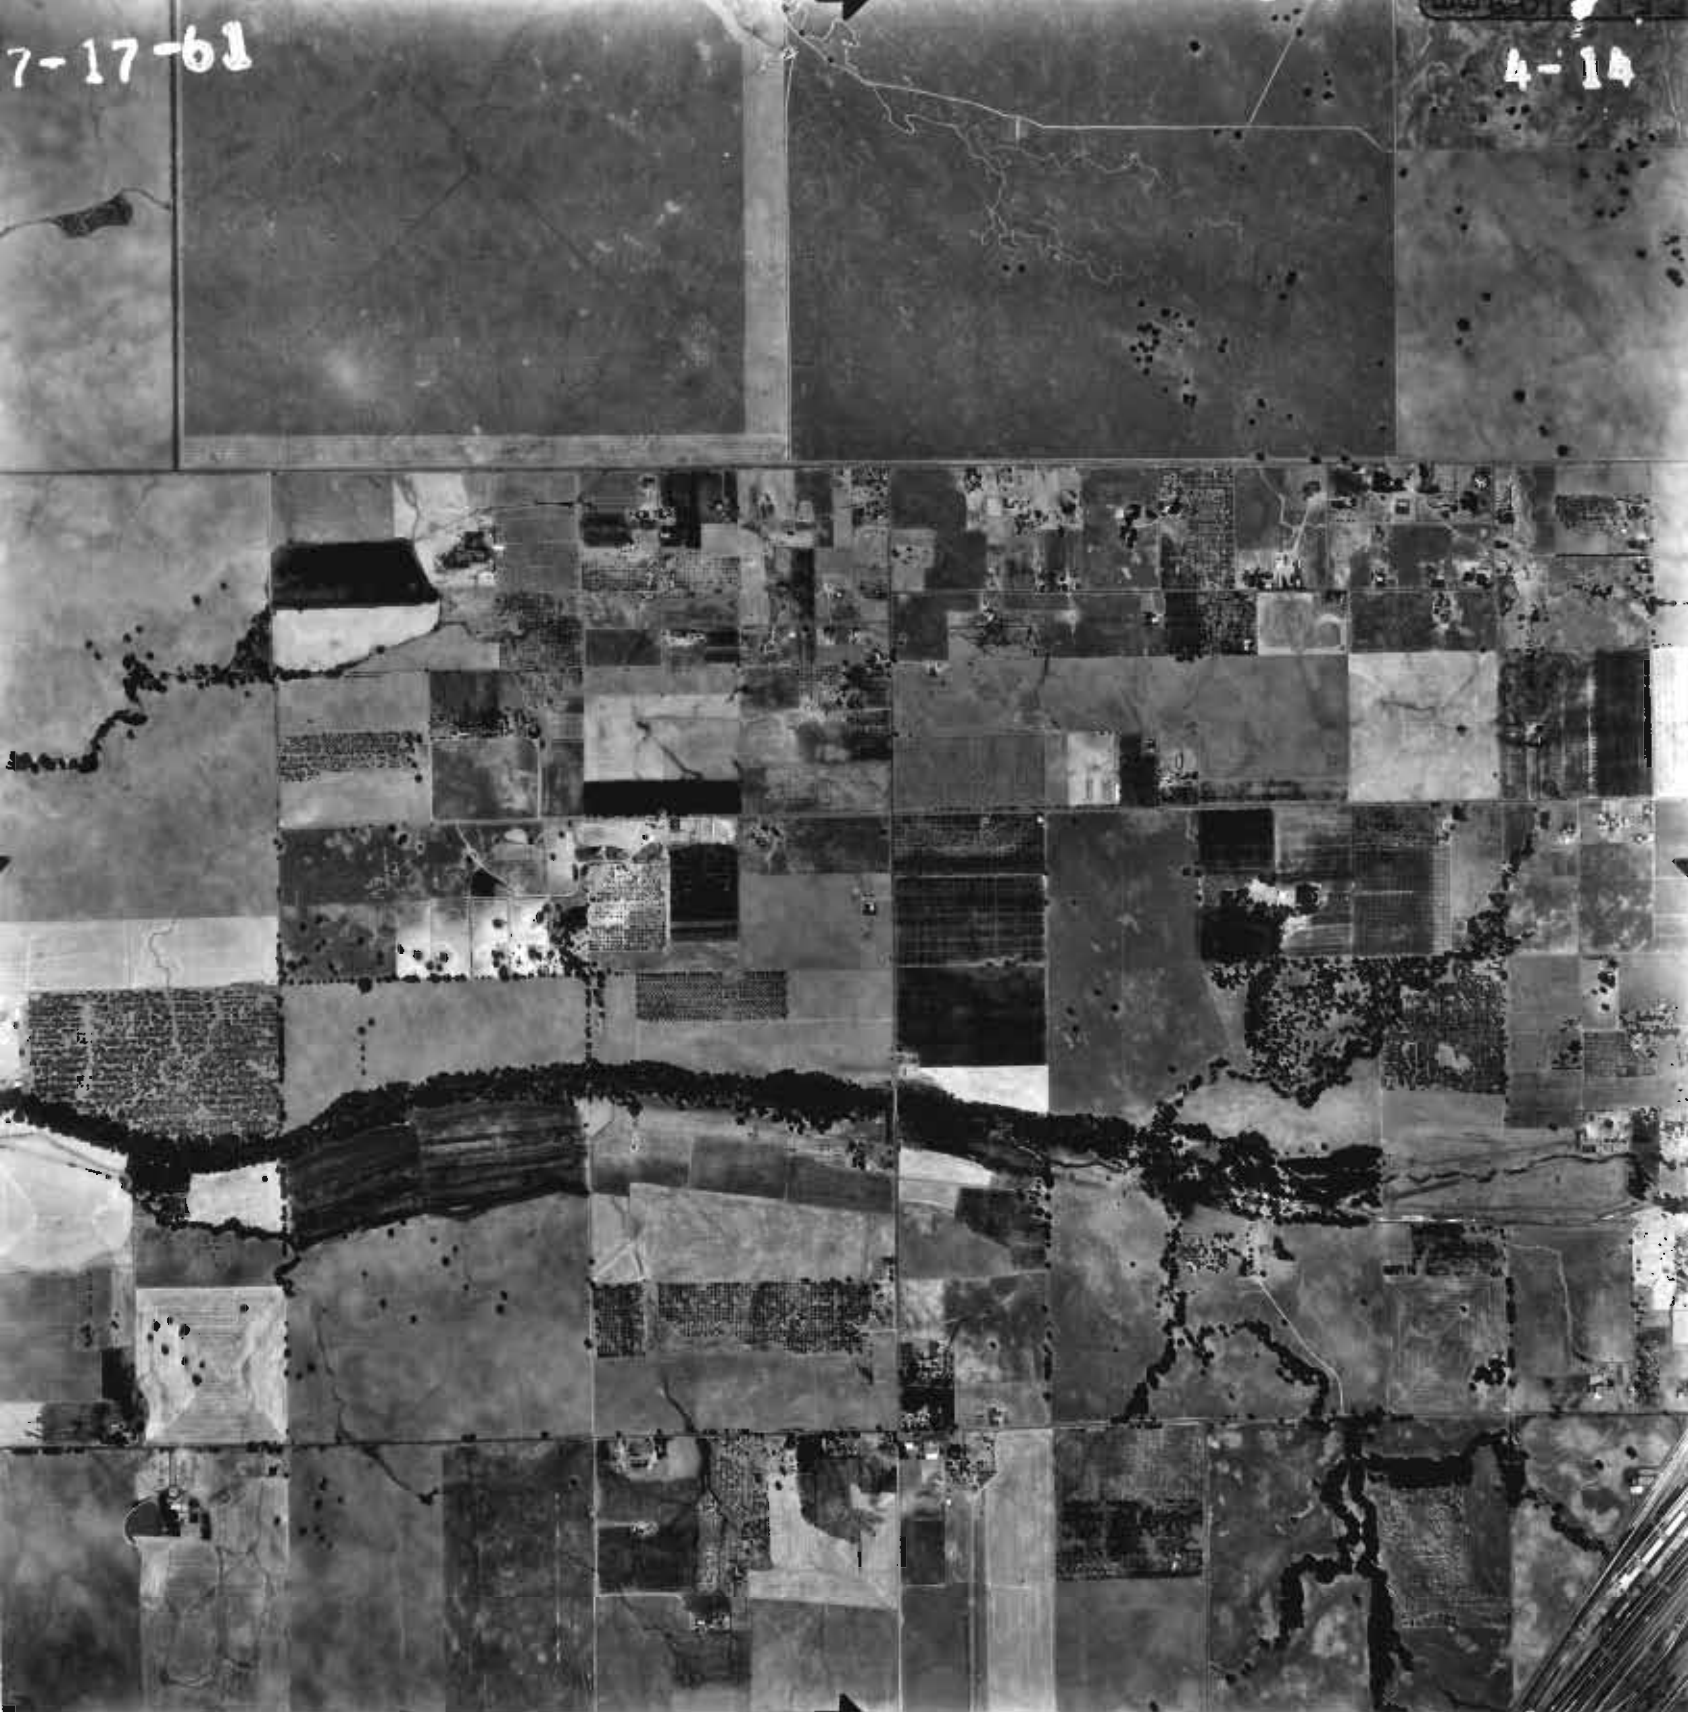
7-17-61
4-14

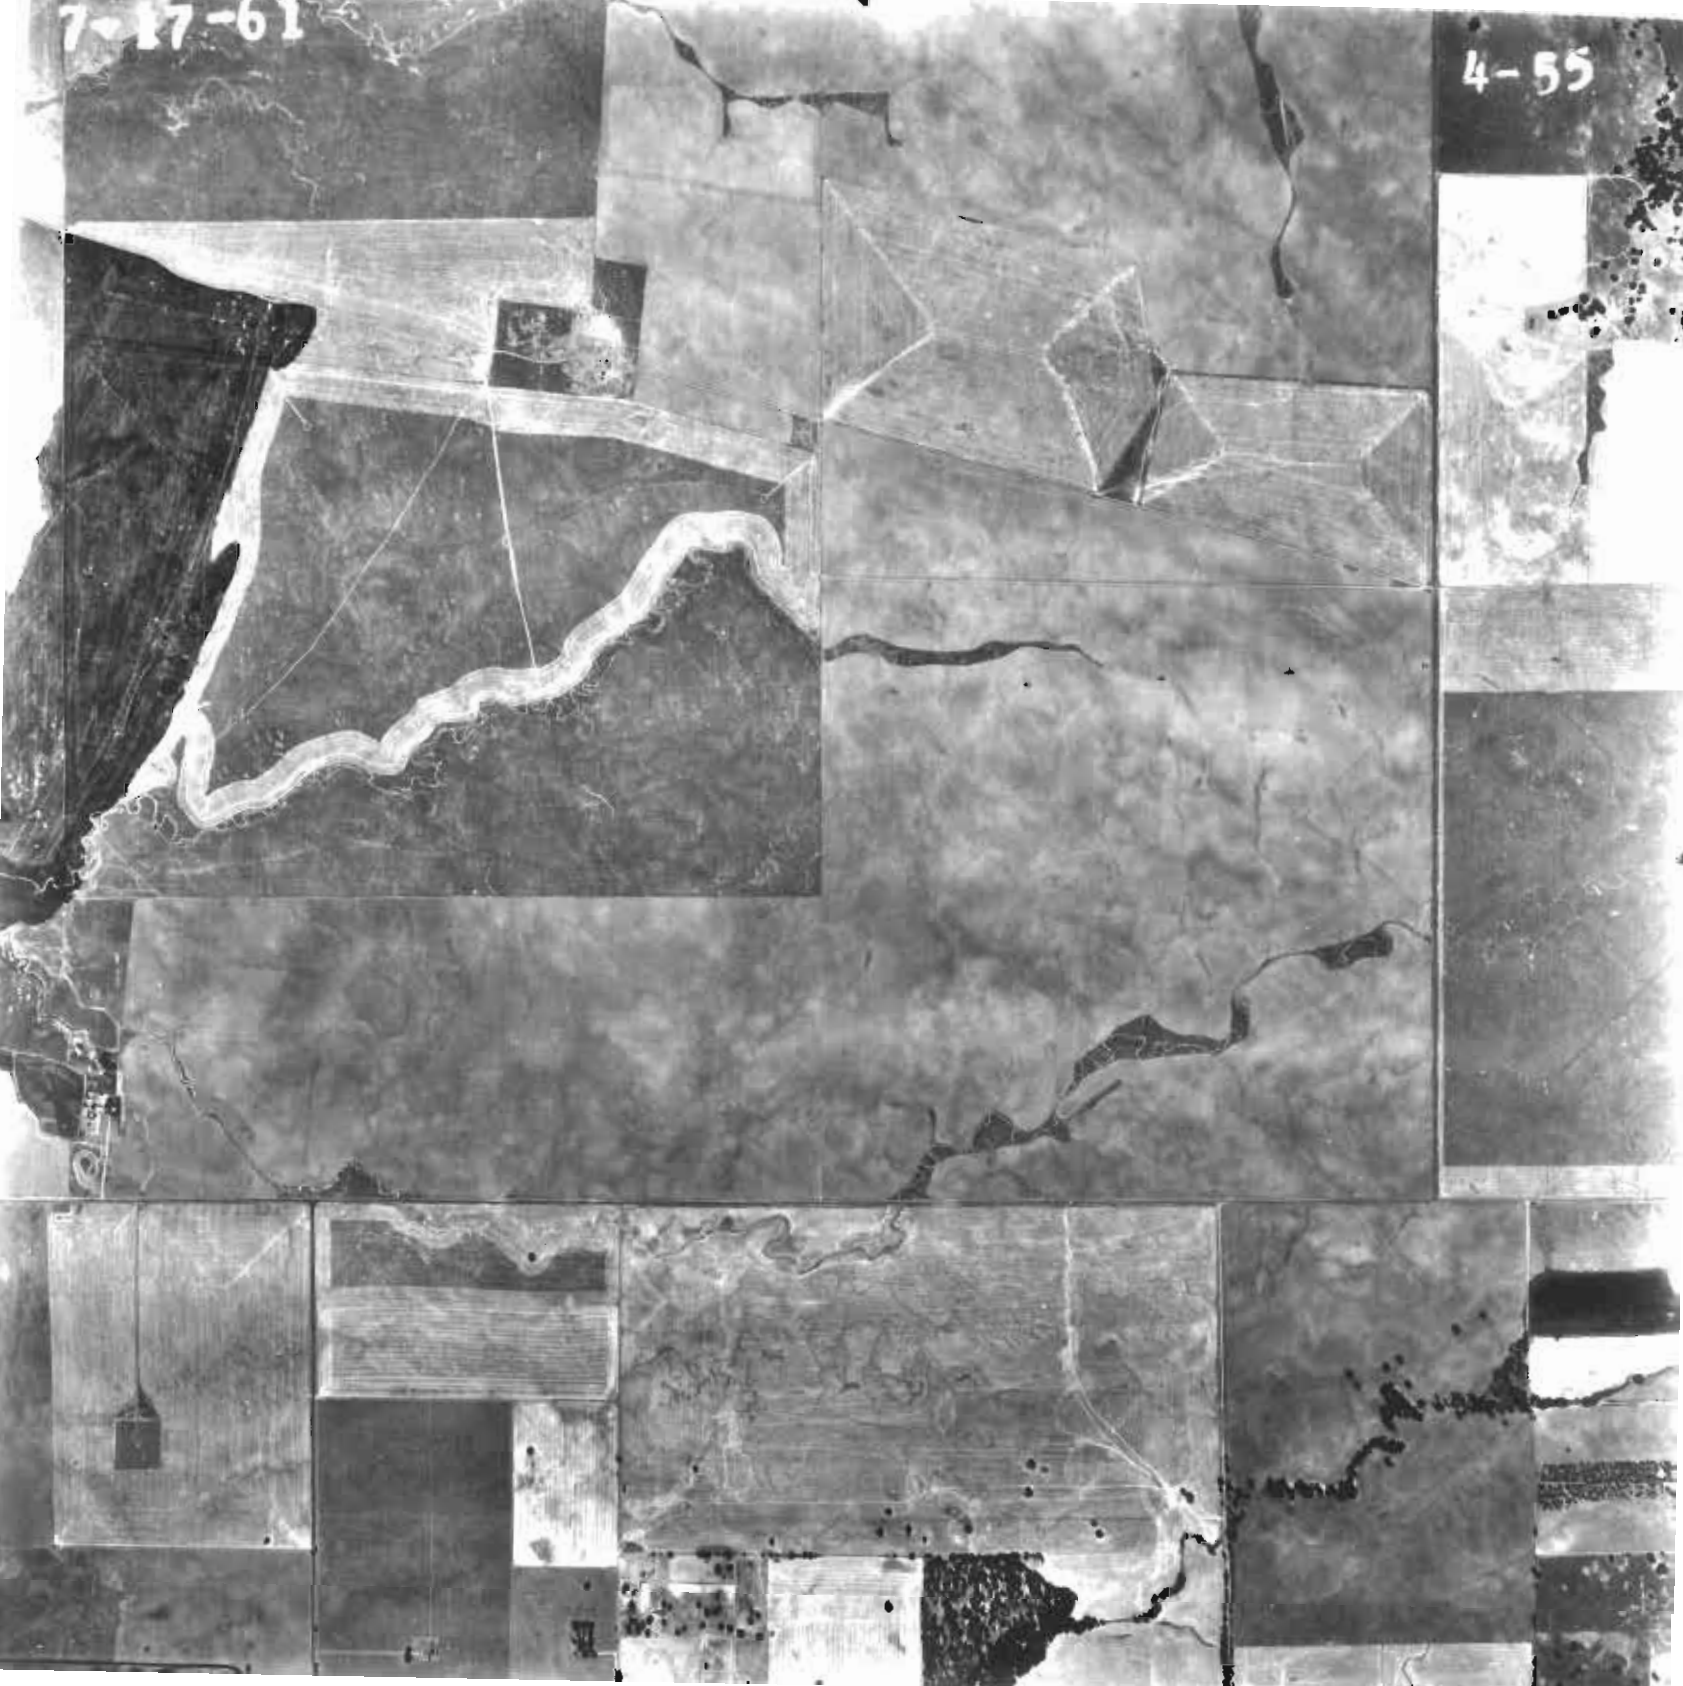
7-17-61
4-55

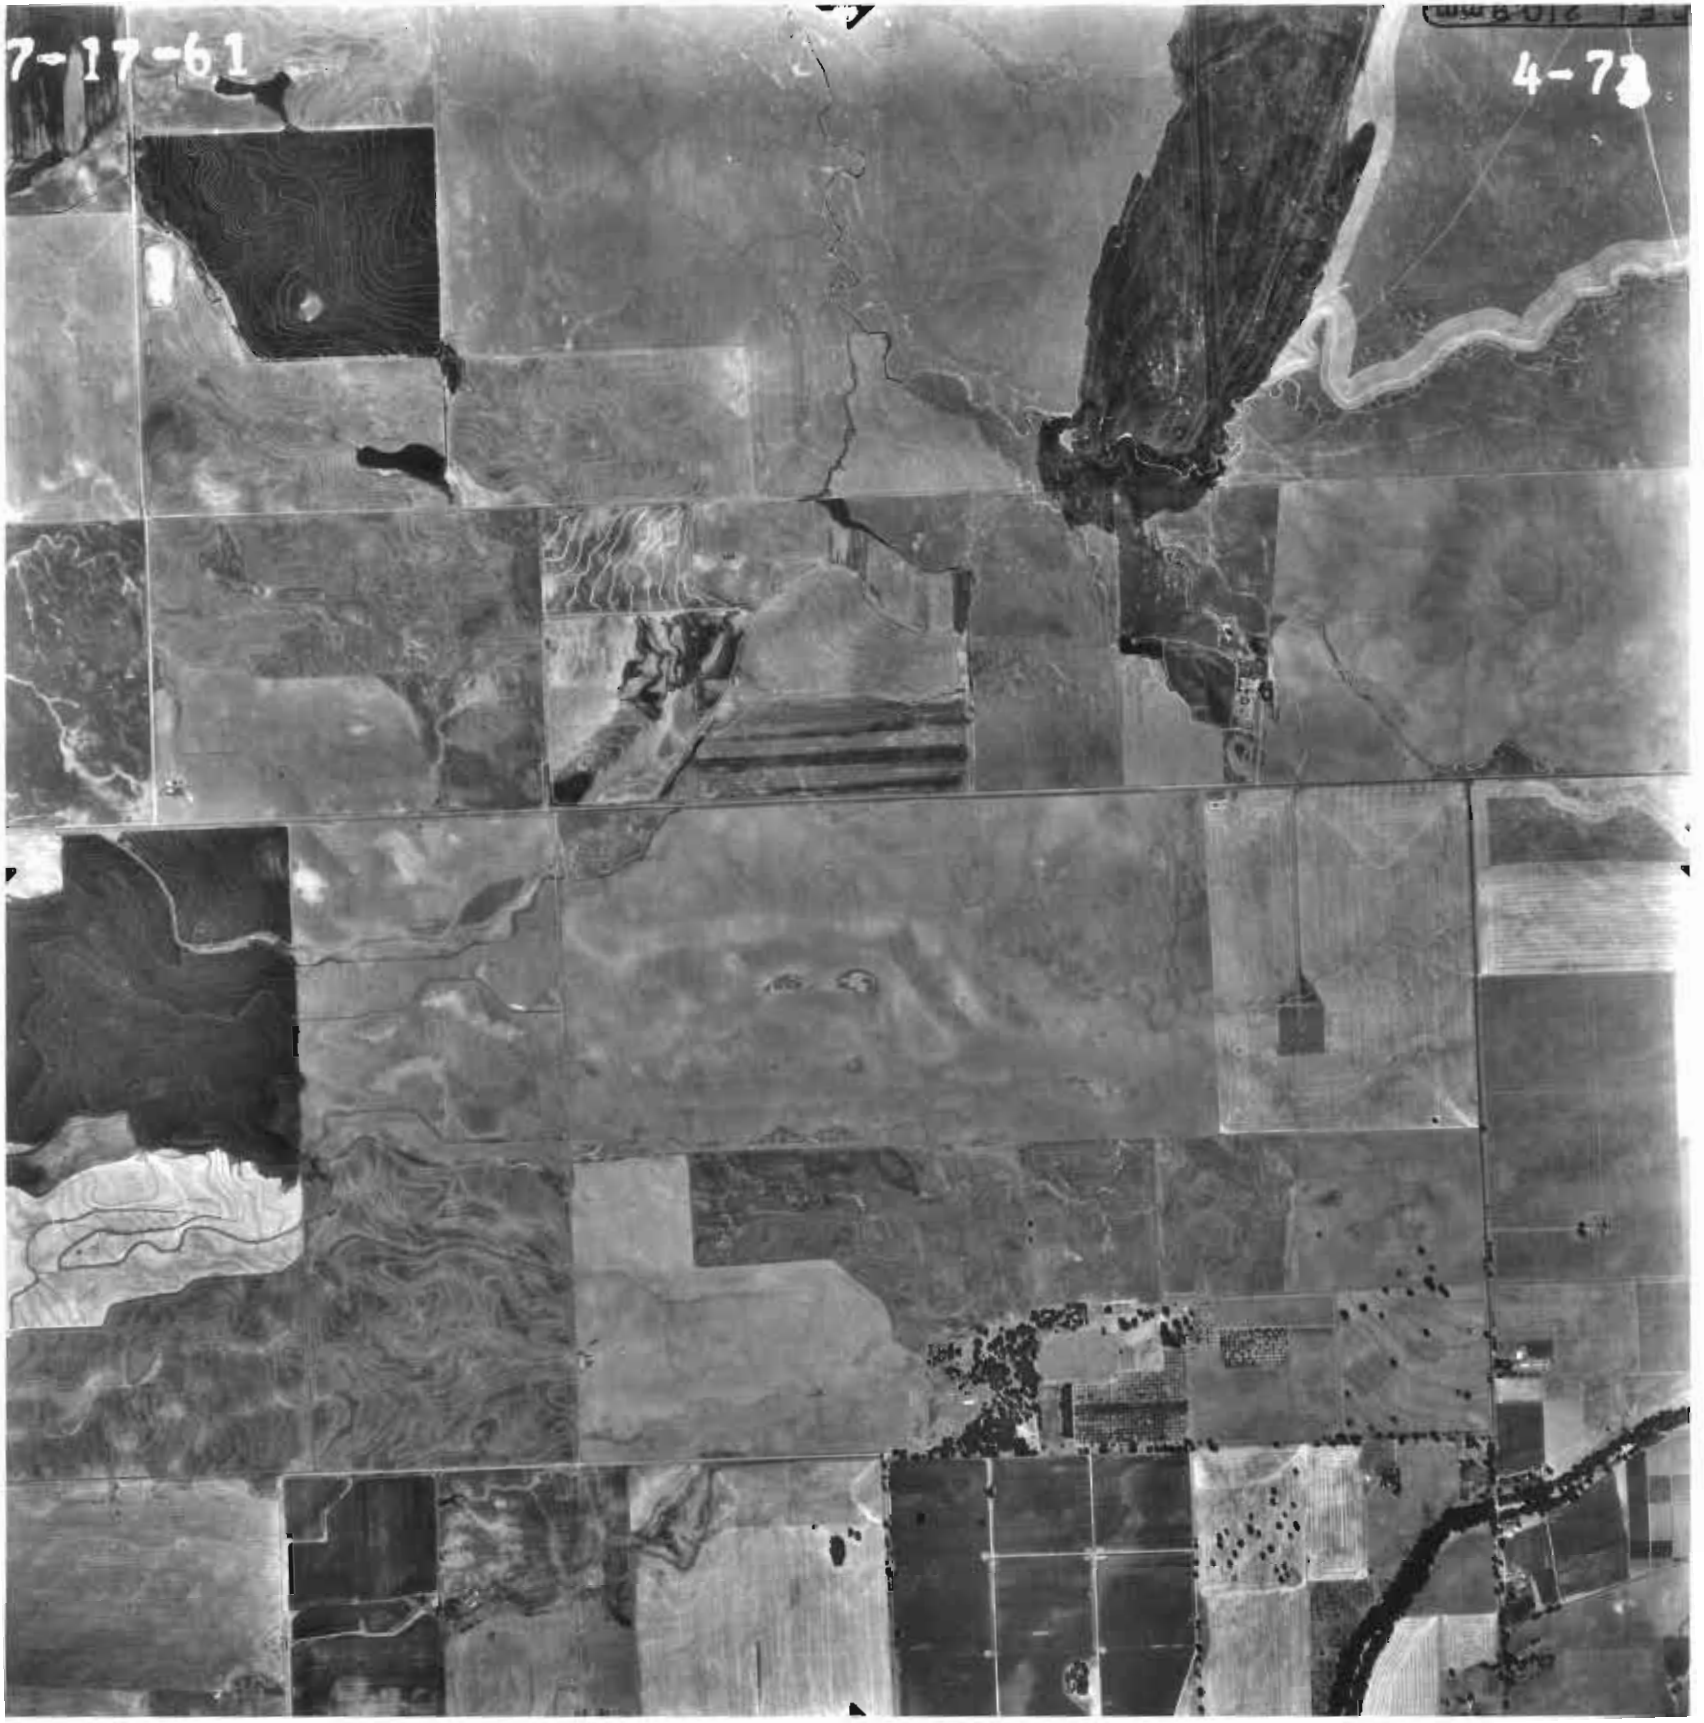
7-17-61
4-7