CO. ROAD 93

CO. ROAD 15B

Line 406 and Line 407 Pipeline Project Alternate Routes

Map 4 of 6

Alternatives to Evaluate

300 ft Buffer

Preferred Route

Bore/ HDD

Alternate Bore/HDD

Existing Gas Pipeline of Interest

N

W E

S

0 250 500 1,000 feet

Scale 1: 12,000
1 inch equals 1,000 feet
when printed size 11x17

PG&E

EXTA 07/28/08 C:\DATA\DATA\Clients\eli\view_gline\SLC_altroute_aerials.mxd

Line 406 and Line 407 Pipeline Project Alternate Routes

Map 5 of 6

Alternatives to Evaluate

300 ft Buffer

Preferred Route

Bore/ HDD

Alternate Bore/HDD

Existing Gas Pipeline of Interest

N
W E
S

0 250 500 1,000 feet

Scale 1: 12,000
1 inch equals 1,000 feet
when printed size 11x17

PG&E

EXTA 07/28/08 C:\DATA\DATA\clients\elli\sw_gline\SLC_atroute_aerials.mxd

Line 406 and Line 407 Pipeline Project Alternate Routes

Map 6 of 6

Dufour

CO. ROAD 96

CO. ROAD 16

CO. ROAD 98W

CO. ROAD 97

CO. ROAD 98

I 5

Yolo Junction Pressure Limiting Station

172A

Alternatives to Evaluate

300 ft Buffer

Preferred Route

Bore/ HDD

Alternate Bore/HDD

Existing Gas Pipeline of Interest

N

W E

S

0 250 500 1,000 feet

Scale 1: 12,000
1 inch equals 1,000 feet
when printed size 11x17

PG&E

EXTA 07/28/08 C:\DATA\DATA\clients\ellis\new_gline\SLC_altroute_aerials.mxd

Line 406 and Line 407 Pipeline Project Alternate Routes

Map 1 of 1

CO. ROAD 16A

CO. ROAD 16A

CO. ROAD 86

401

400

Hungry Hollow Canal

Capay
Metering Station

CO. ROAD 85

Alternatives to Evaluate

300 ft Buffer

Preferred Route

Bore/ HDD

Alternate Bore/HDD

Existing Gas
Pipeline of Interest

N
W E
S

0 250 500 1,000 feet

Scale 1: 12,000
1 inch equals 1,000 feet
when printed size 11x17

PG&E

EXTA 07/28/08 C:\DATA\DATA\clients\stellis\new_gline\SLC_atroute_aerials.mxd

Line 406 and Line 407 Pipeline Project Alternate Routes

Map 1 of 3

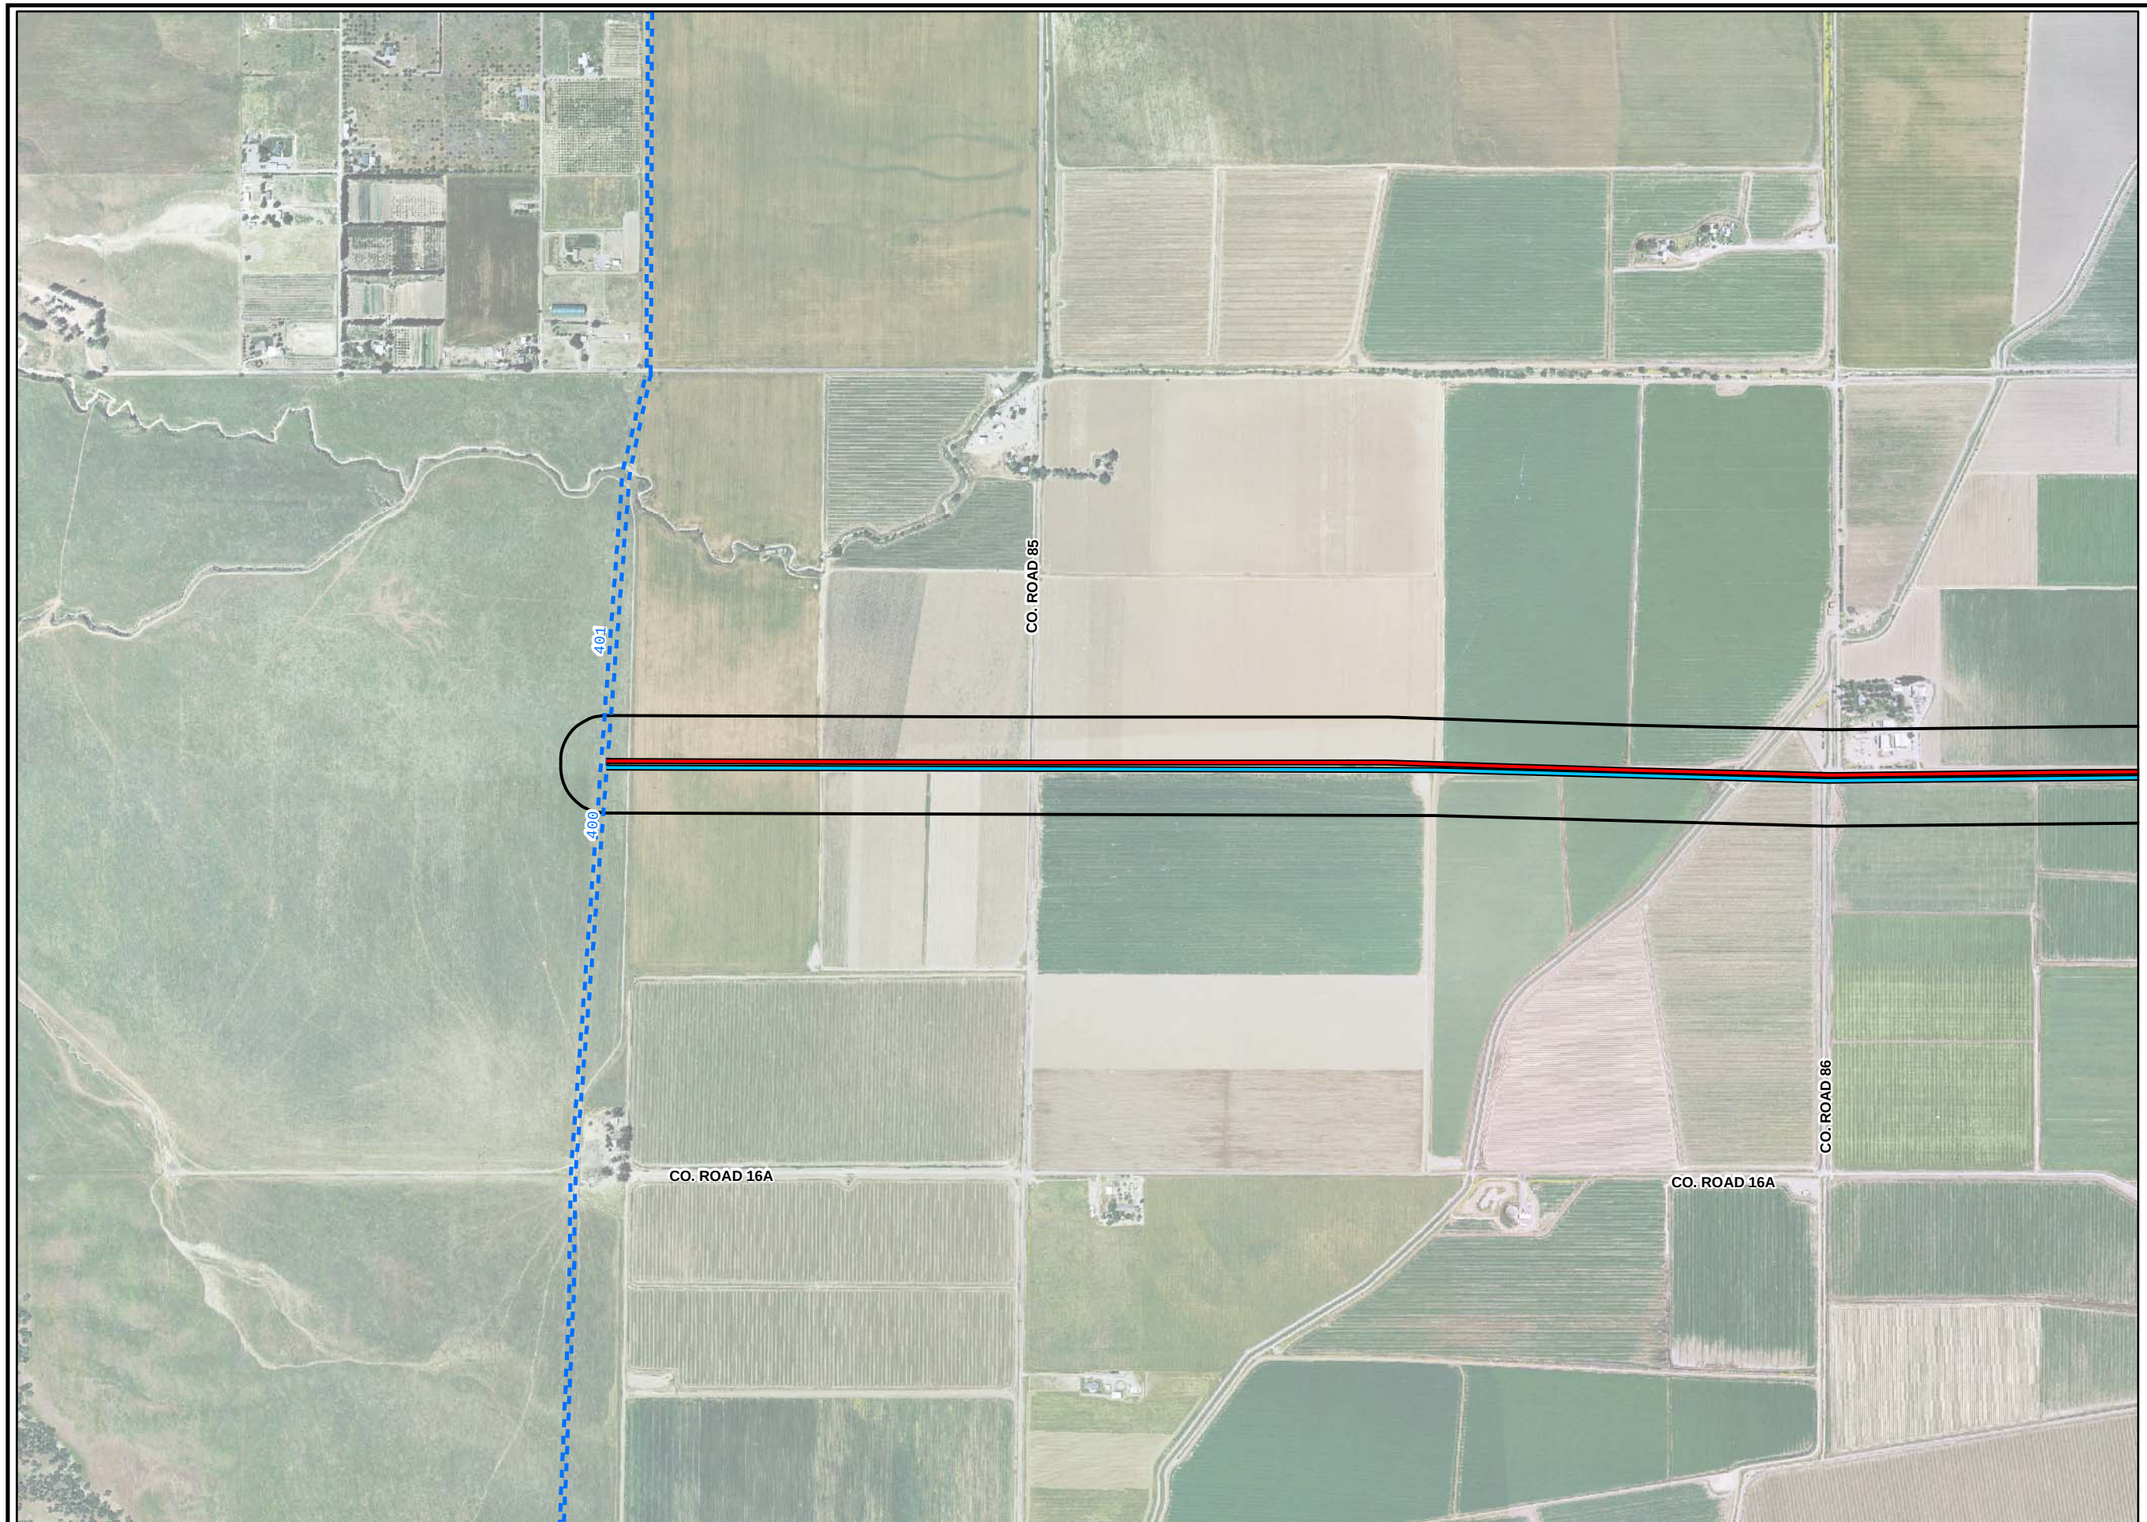

Alternatives to Evaluate

300 ft Buffer

Preferred Route

Bore/ HDD

Alternate Bore/HDD

Existing Gas Pipeline of Interest

N
W E
S

0 250 500 1,000 feet

Scale 1: 12,000
1 inch equals 1,000 feet
when printed size 11x17

PG&E

EXTA 07/28/08 C:\DATA\DATA\clients\elis\new_gline\SLC_atroute_aerials.mxd

Line 406 and Line 407 Pipeline Project Alternate Routes

Map 2 of 3

Alternatives to Evaluate

300 ft Buffer

Preferred Route

Bore/ HDD

Alternate Bore/HDD

Existing Gas Pipeline of Interest

N

W E

S

0 250 500 1,000 feet

Scale 1: 12,000
1 inch equals 1,000 feet
when printed size 11x17

PG&E

EXTA 07/28/08 C:\DATA\DATA\clients\stillslnew_gline\SLC_altroute_aerials.mxd