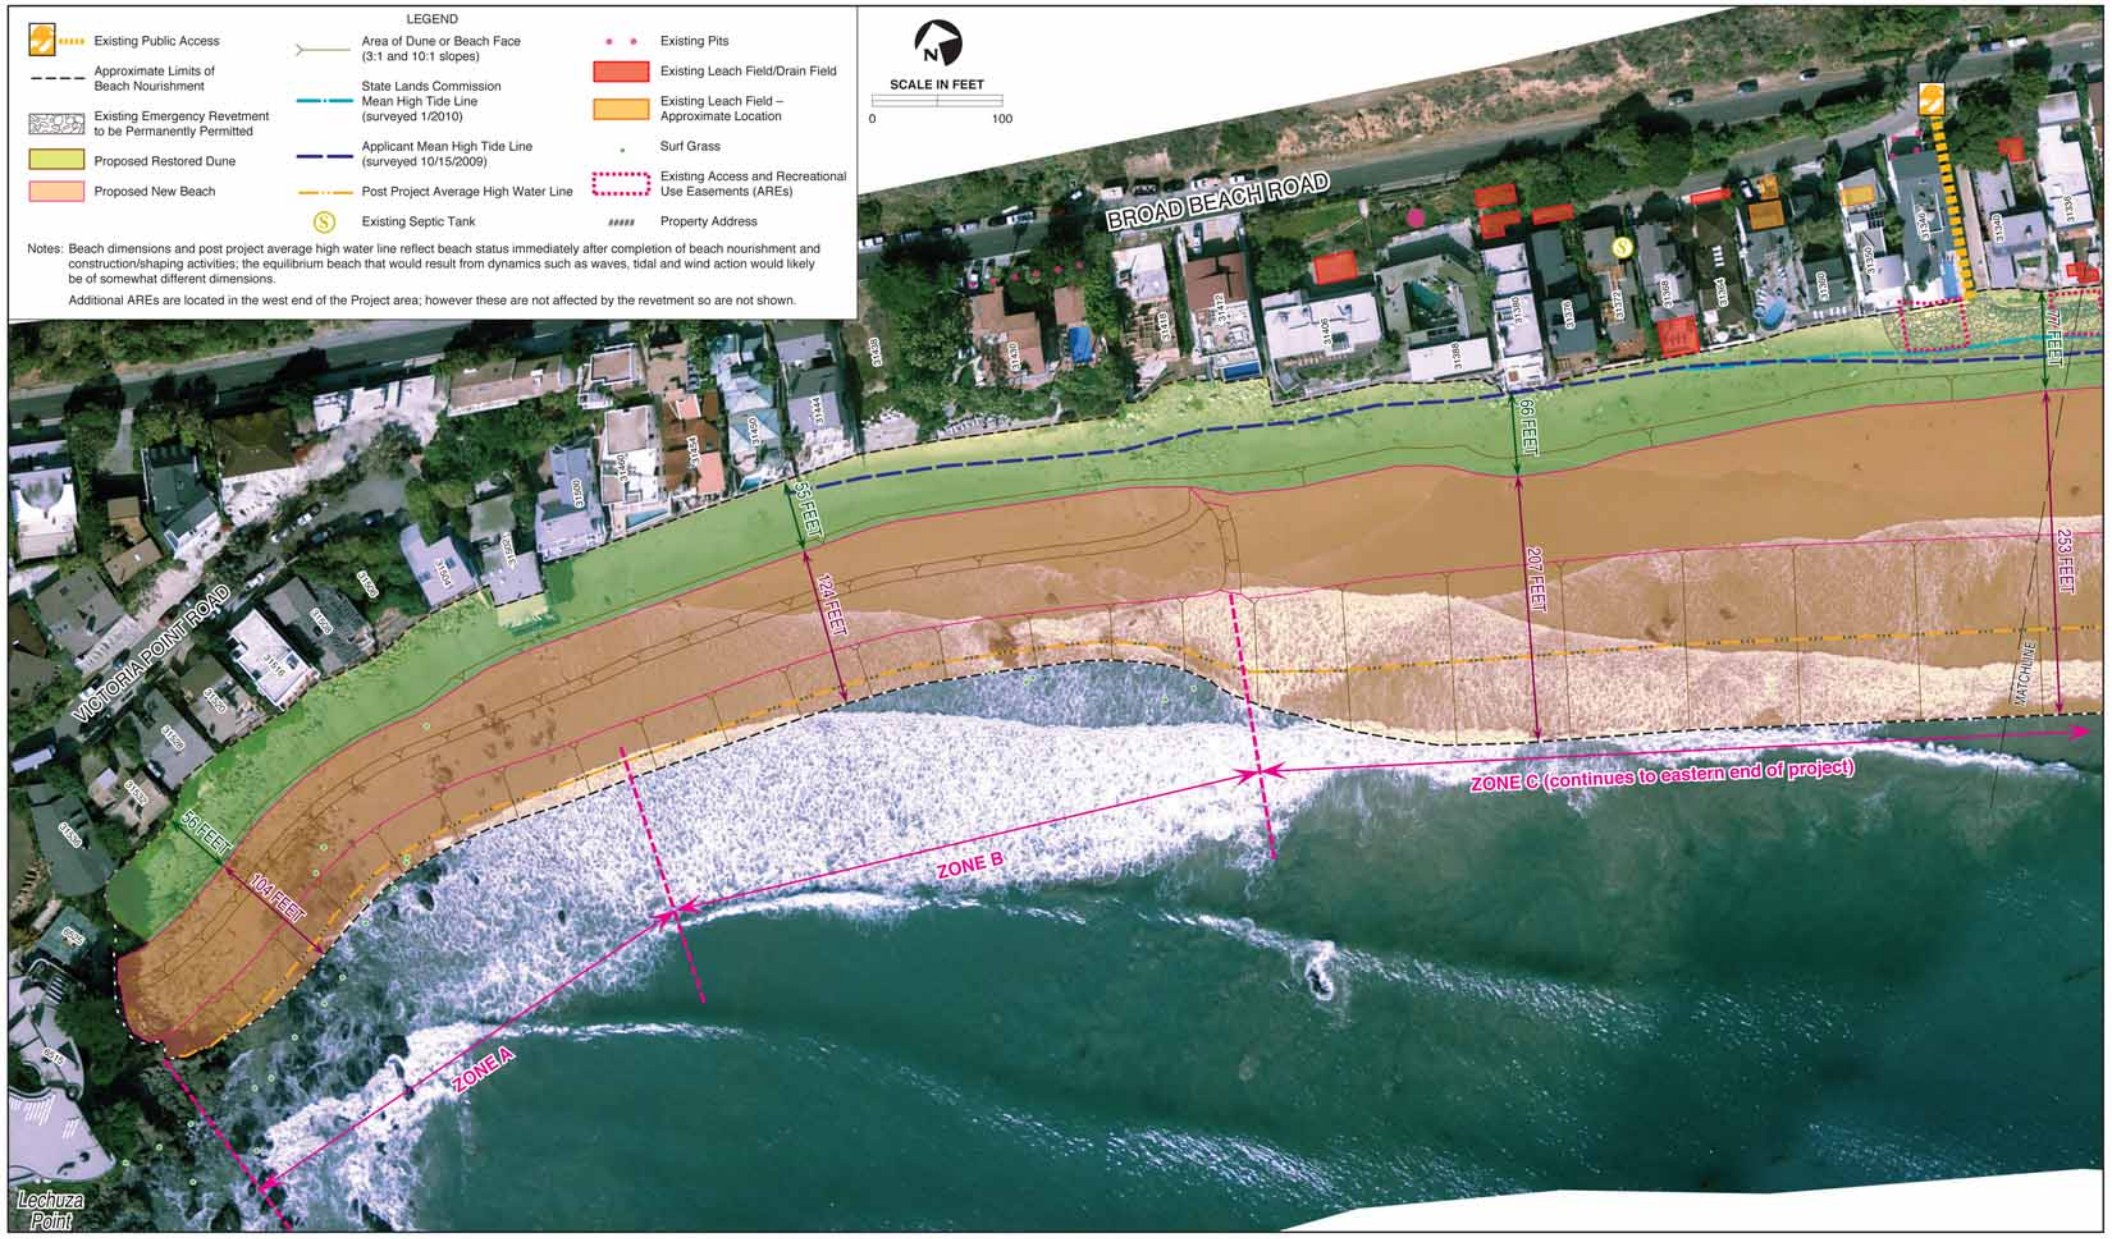

amec

Details of Proposed Project – Western Reach

FIGURE 2-3