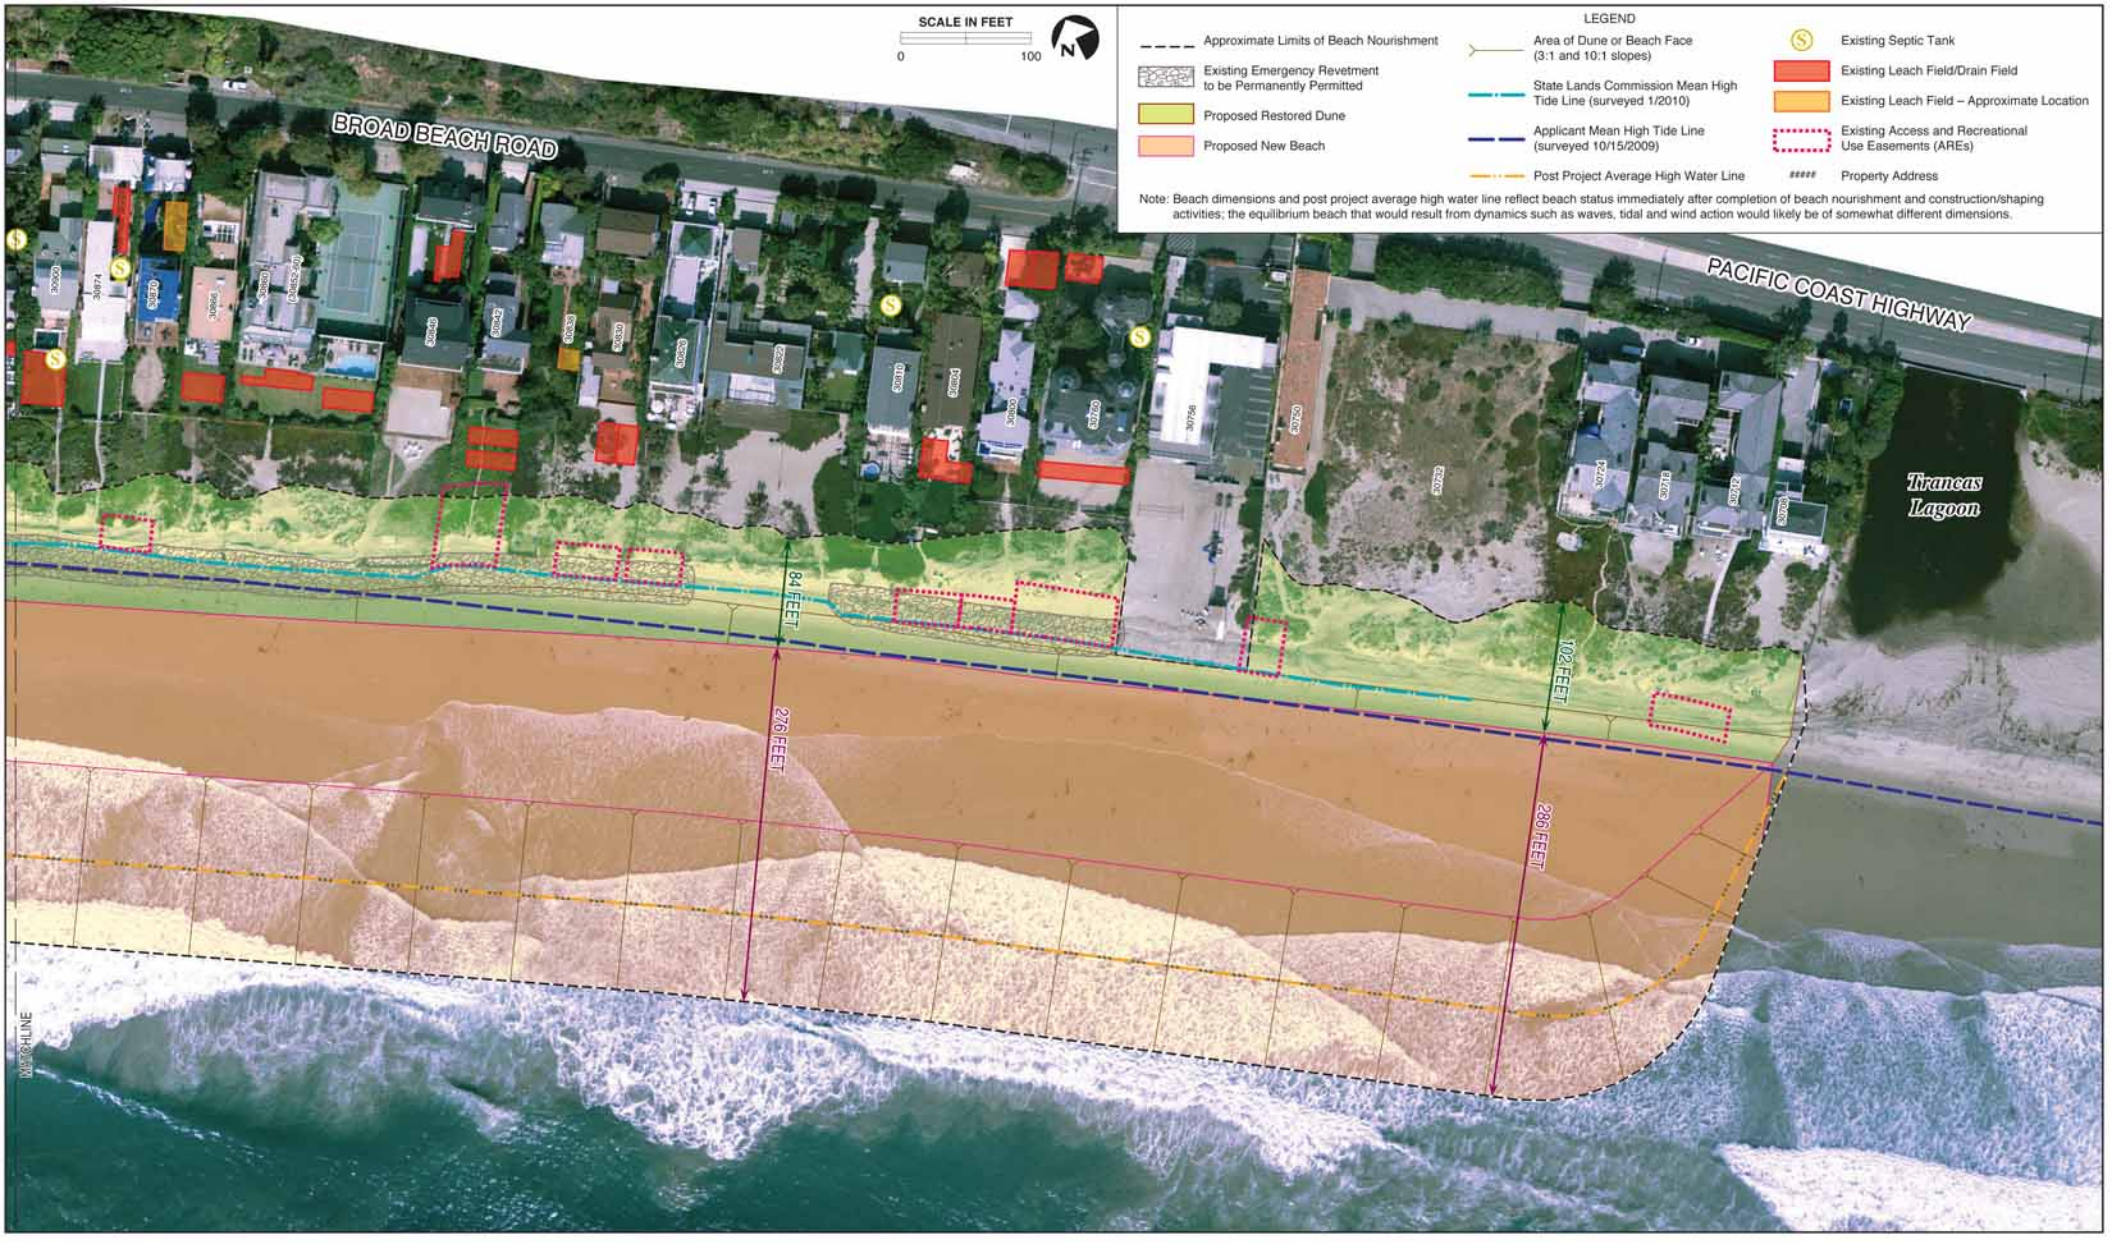

amec

Details of Proposed Project – Eastern Reach

FIGURE 2-6