FIGURE 1.

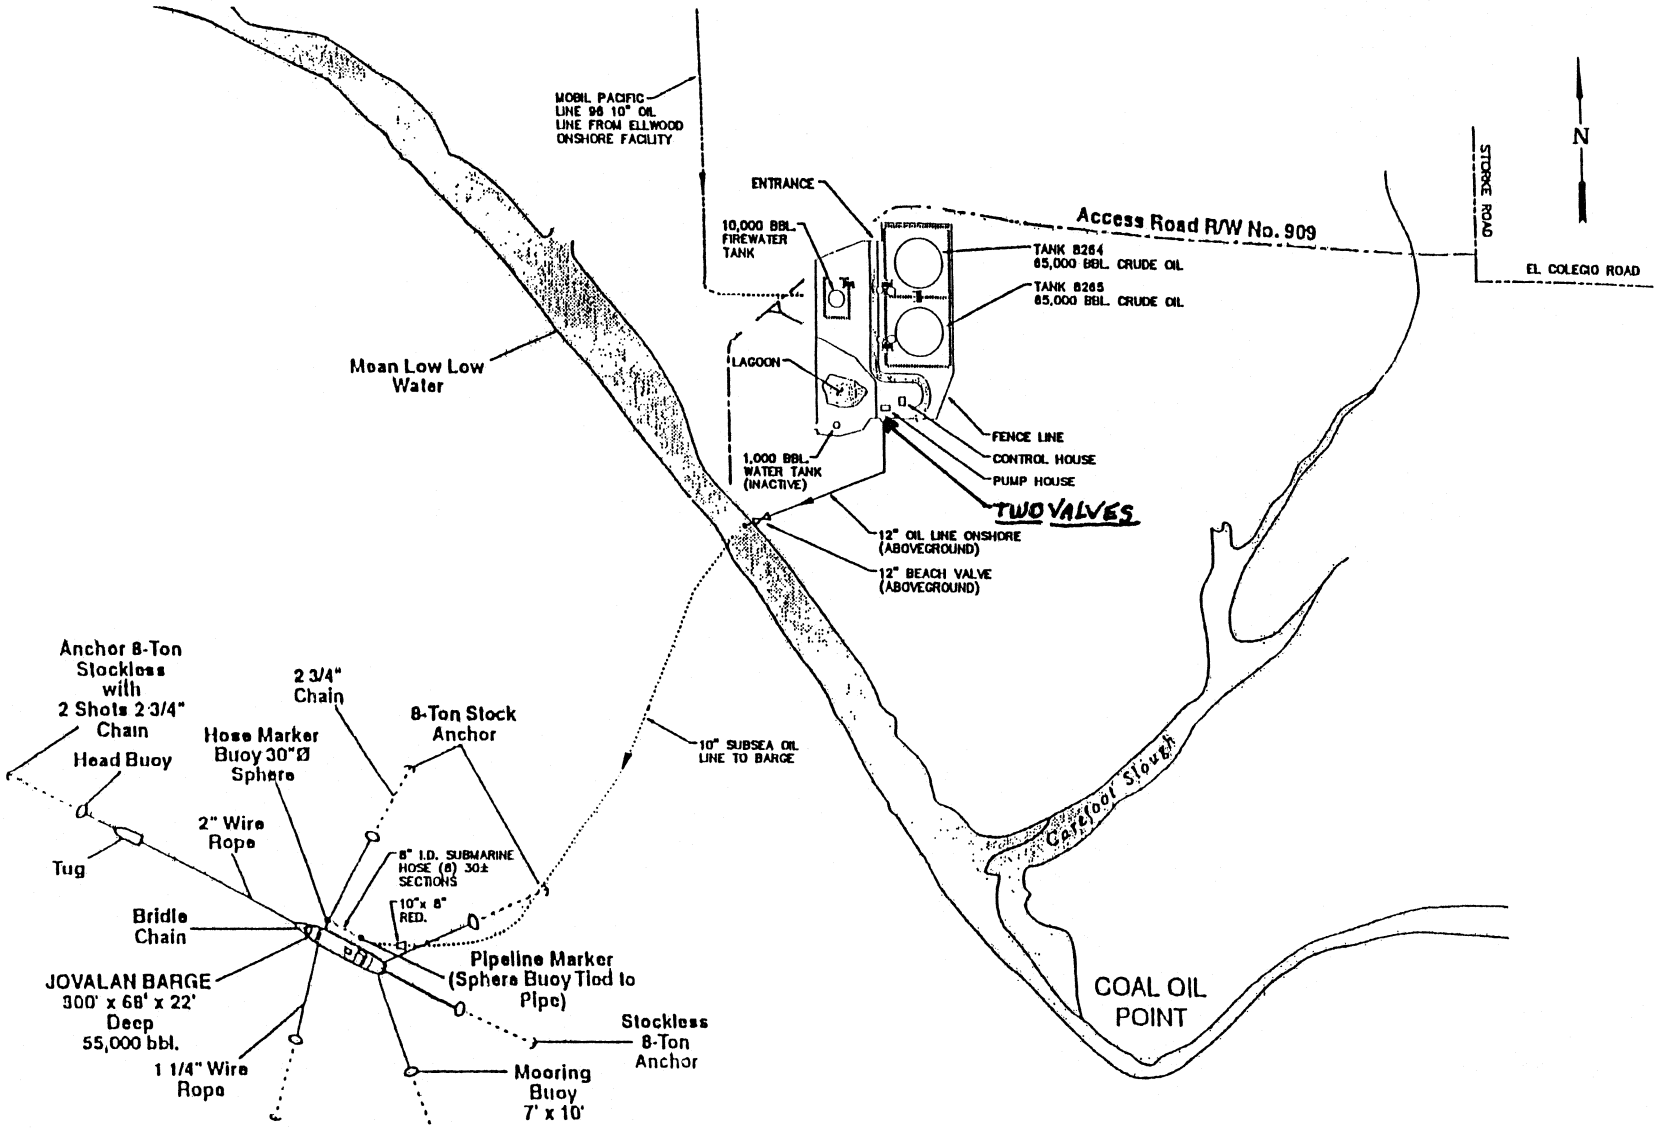

DWG. NO.	REFERENCE DRAWINGS	REV.	DATE	REVISION DESCRIPTION	DR.	CH.
		A	05/17/00	ISSUED FOR REVIEW	YN	CJT
		B	05/23/00	REVISED AND REISSUED	REW	CJT

SPEC SERVICES

SPEC Services, Inc.
17101 Bushard Street
Fountain Valley, CA 92708
(714) 963-8077

K:\2171\2171P401A1

DRAWN	TP	DATE 5\15\00
RESIDENT	CJT	
DESIGNED	CJT	
ENGINEER	GKR	
MANAGER	GKR	
OWNER	VENOCO, INC.	

VENOCO

EXISTING OVERALL PLOT PLAN
ELLWOOD MARINE TERMINAL - VENOCO, INC.
SANTA BARBARA, CA.

SCALE N.T.S.

DRAWING NUMBER 2171-P-401