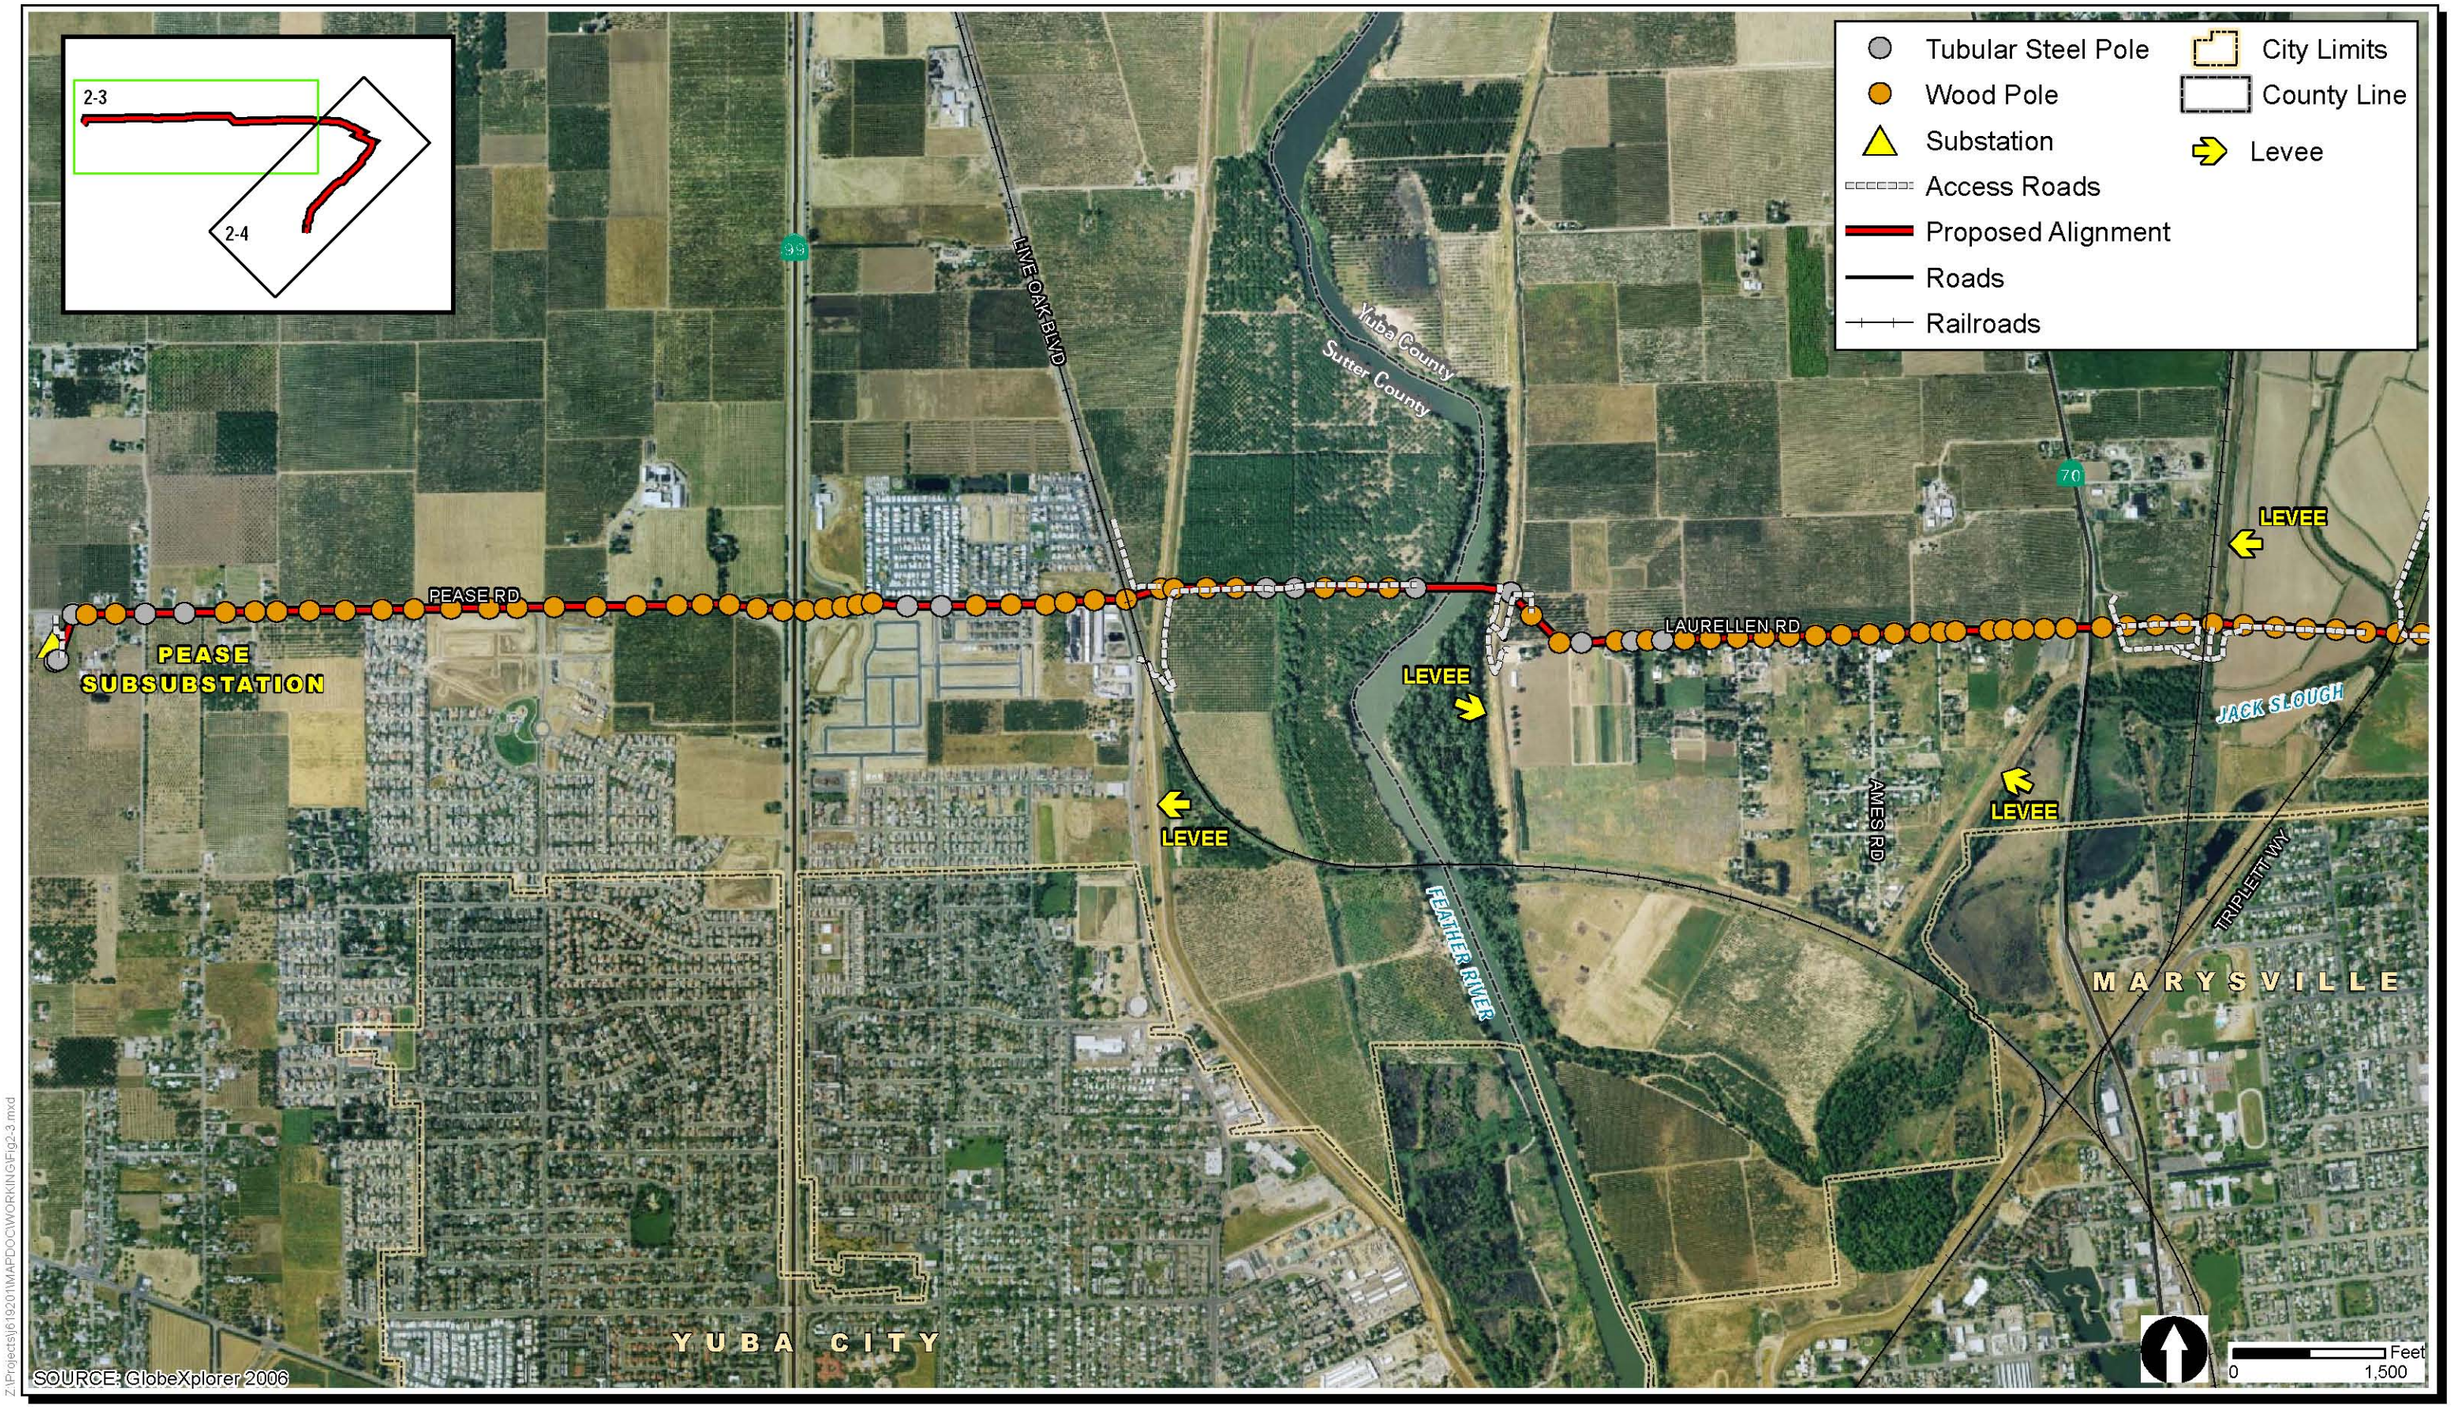

Z:\Projects\619201\MAPDOC\WORKING\Fig2-3.mxd

Pease-Marysville 60kV Transmission Line MND

Proposed Alignment (West)

FIGURE 2-3