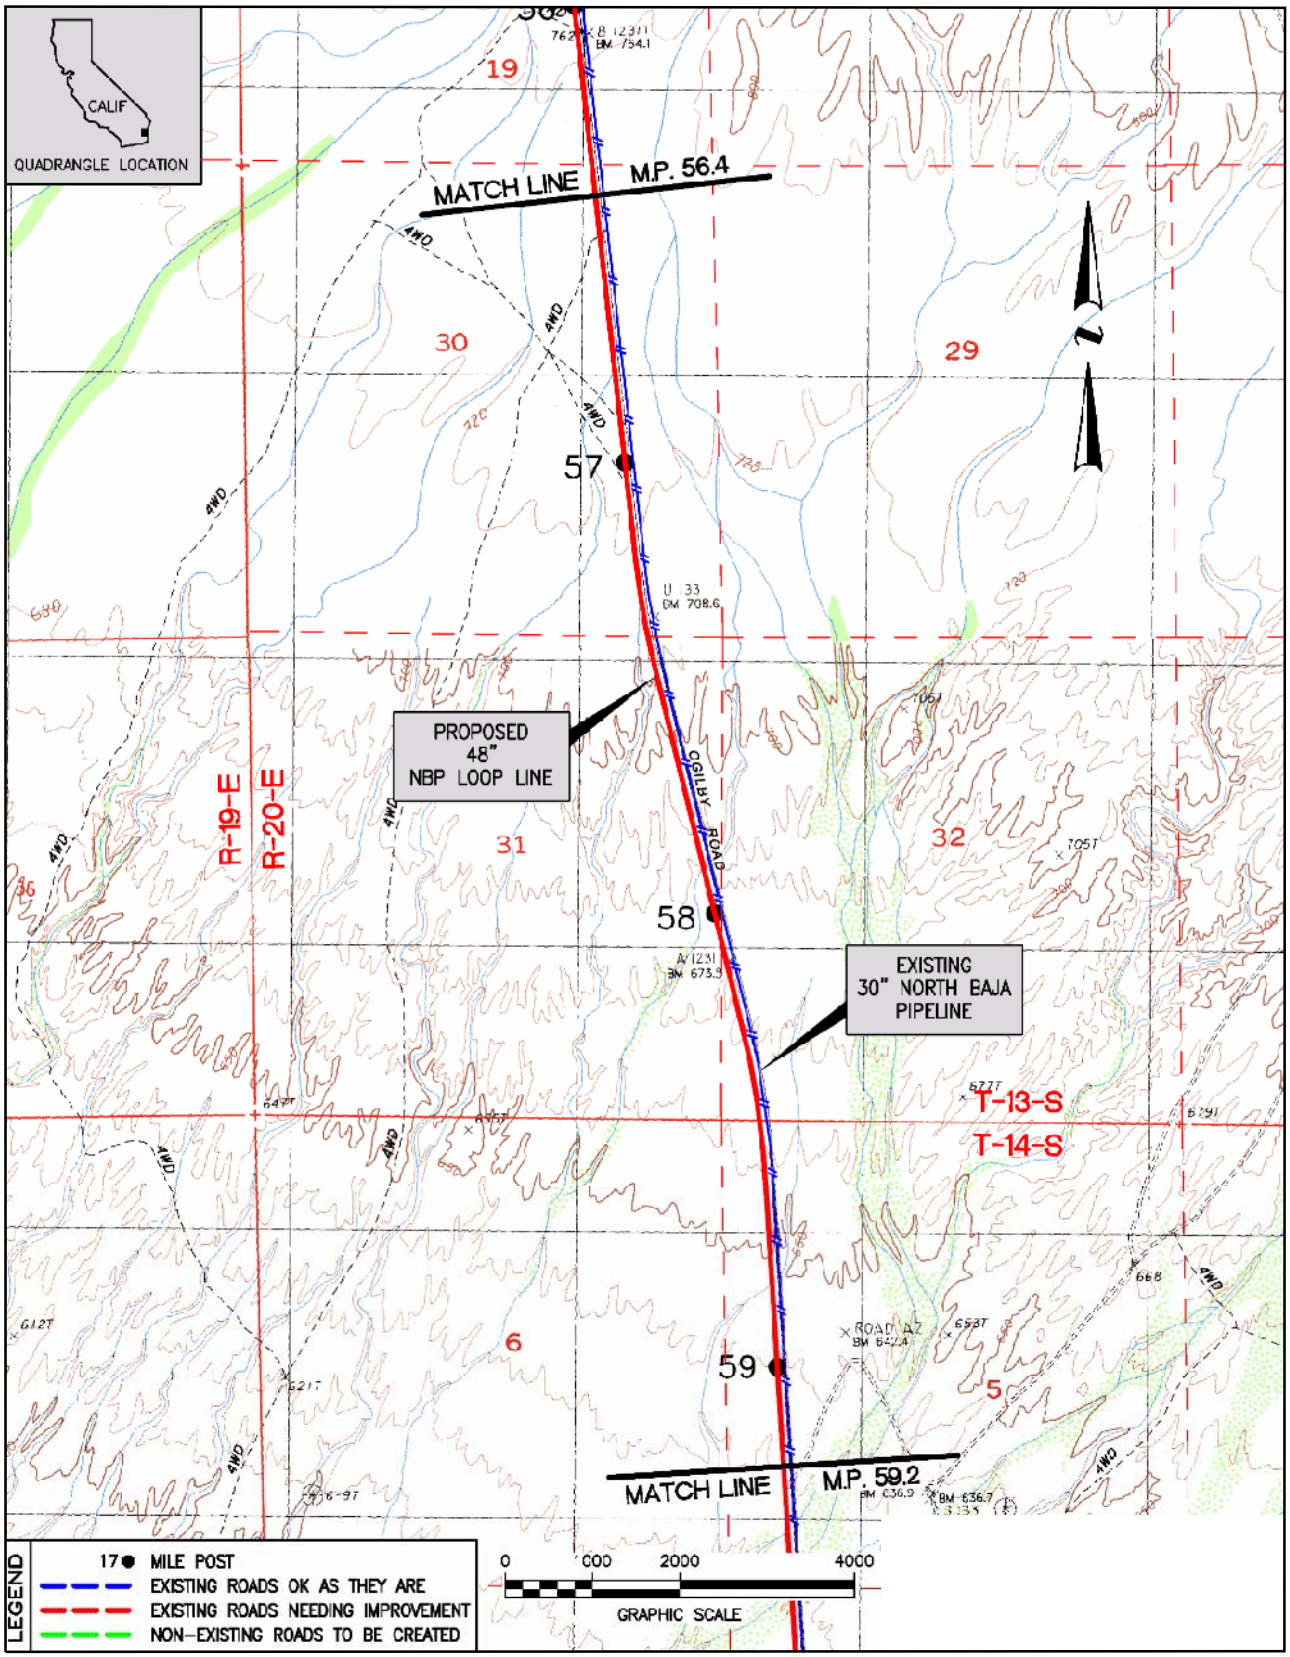


**Figure B-1**
**North Baja Pipeline Expansion Project**
B-Line
Facility Locations