Non-Internet Public

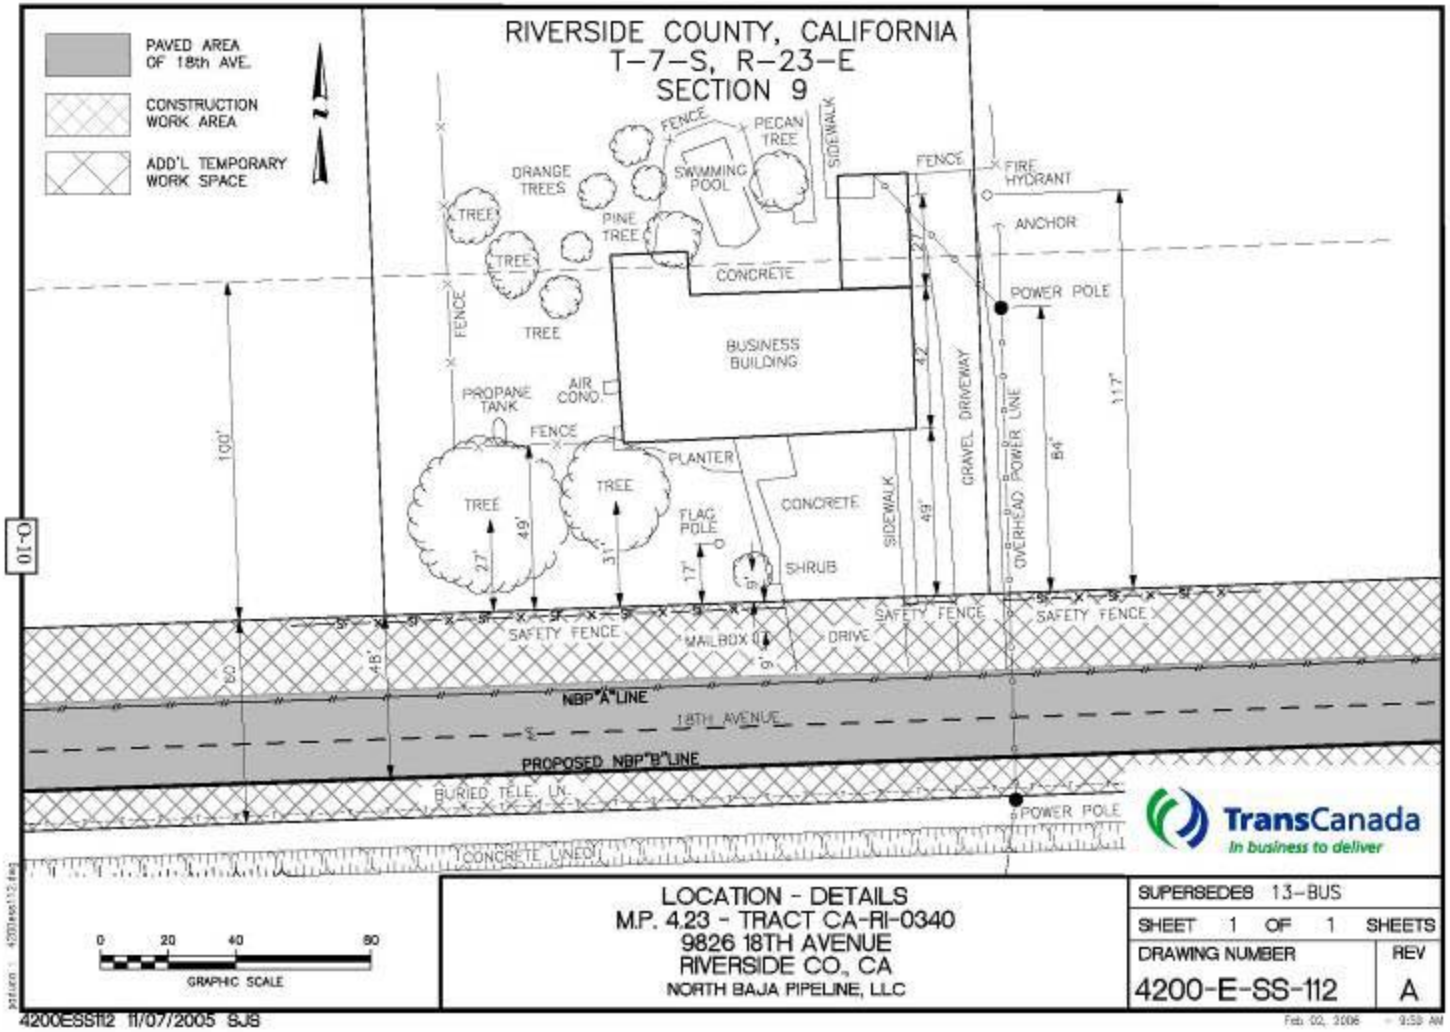

Non-Internet Public

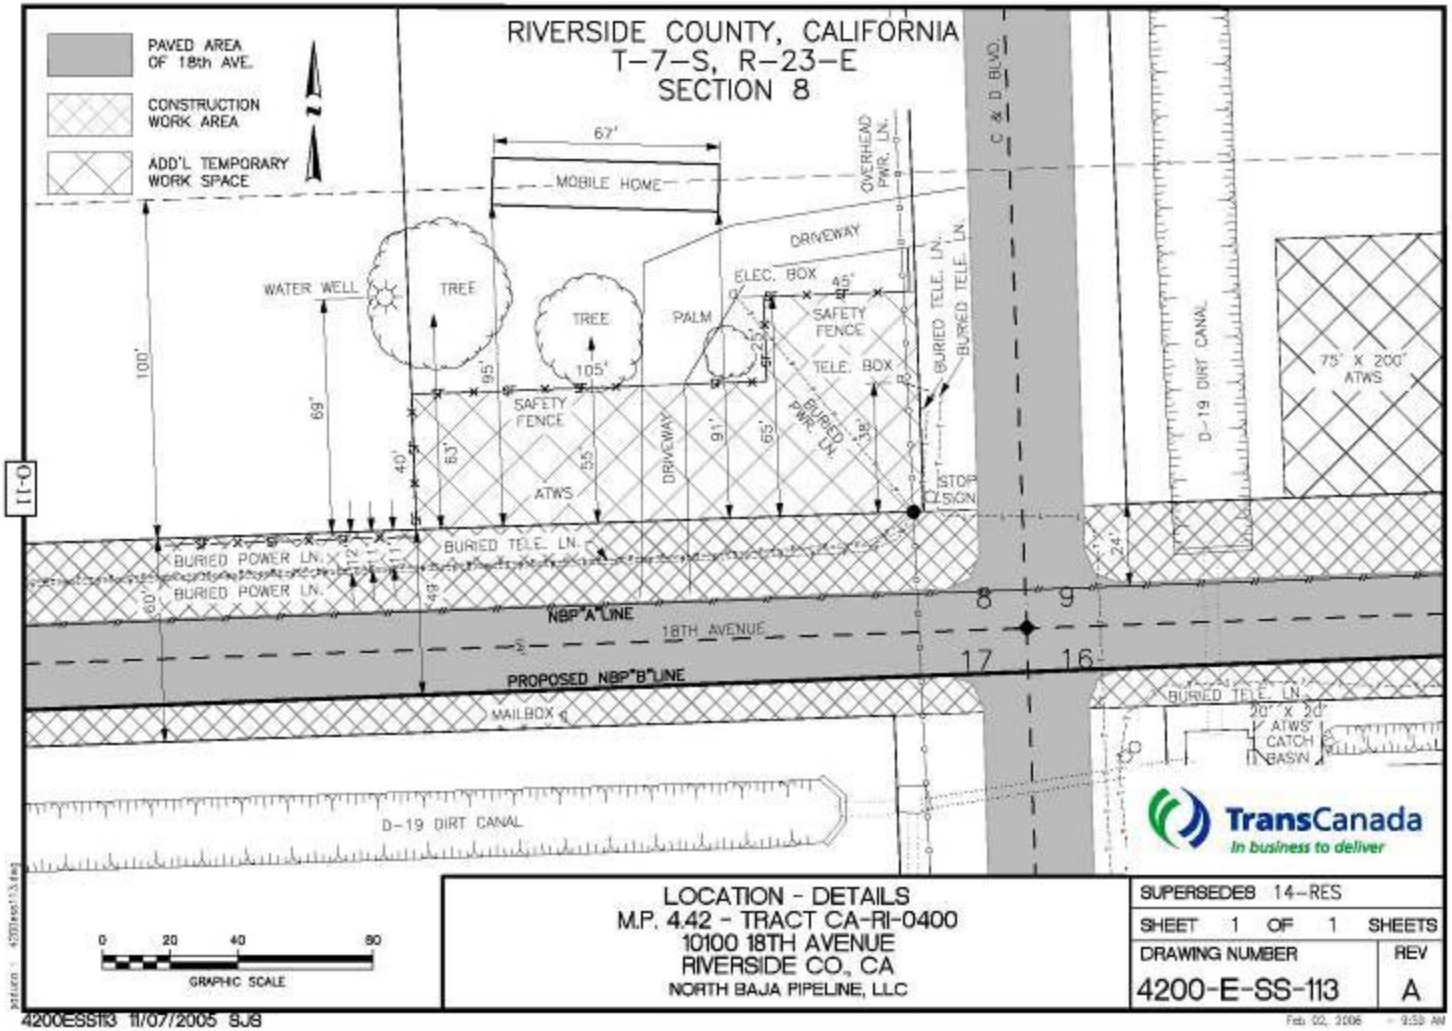

Non-Internet Public

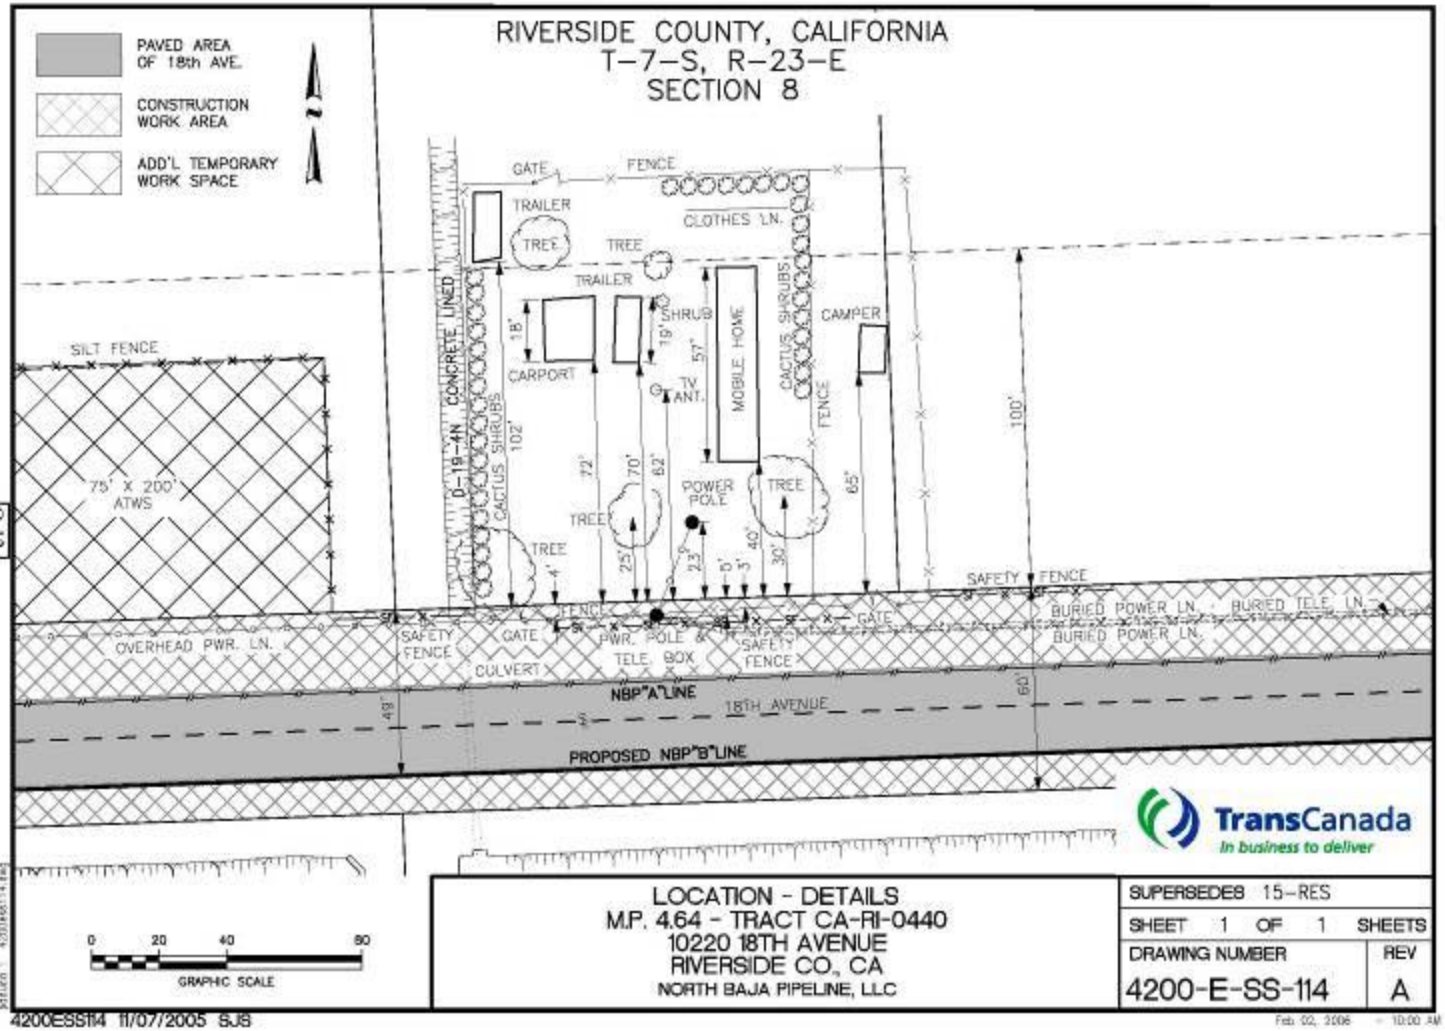

LOCATION - DETAILS
M.P. 4.64 - TRACT CA-RI-0440
10220 18TH AVENUE
RIVERSIDE CO., CA
NORTH BAJA PIPELINE, LLC

SUPERSEDES 15-RES	
SHEET 1 OF 1 SHEETS	
DRAWING NUMBER	REV
4200-E-SS-114	A

4200ESS114 11/07/2005 SJS

Feb 02, 2006 10:00 AM

Non-Internet Public

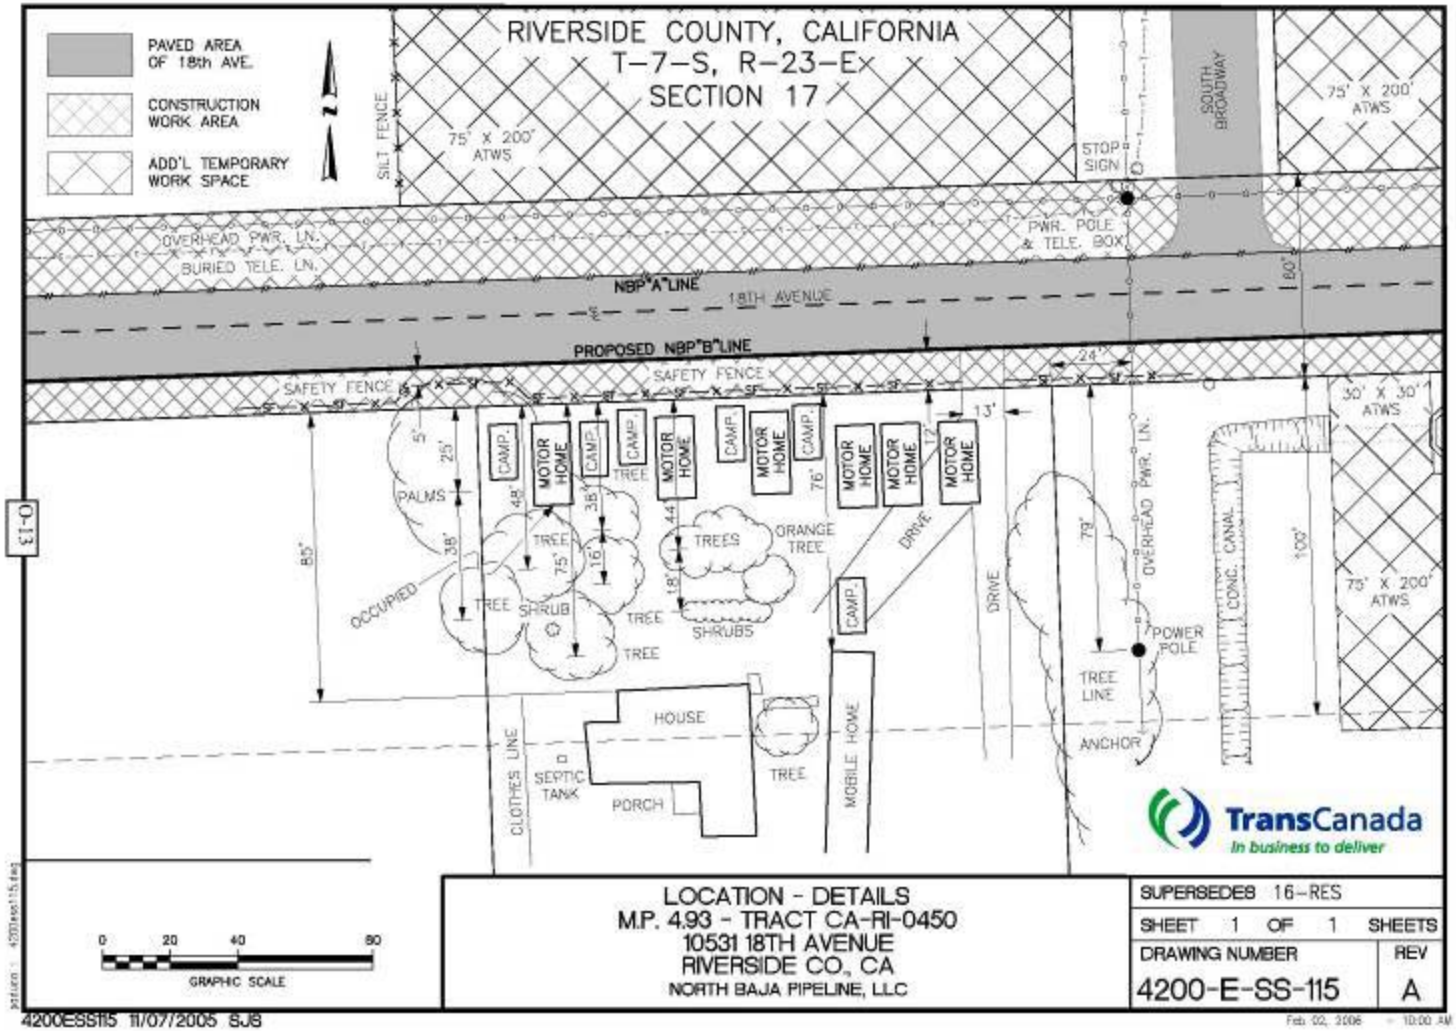

Non-Internet Public

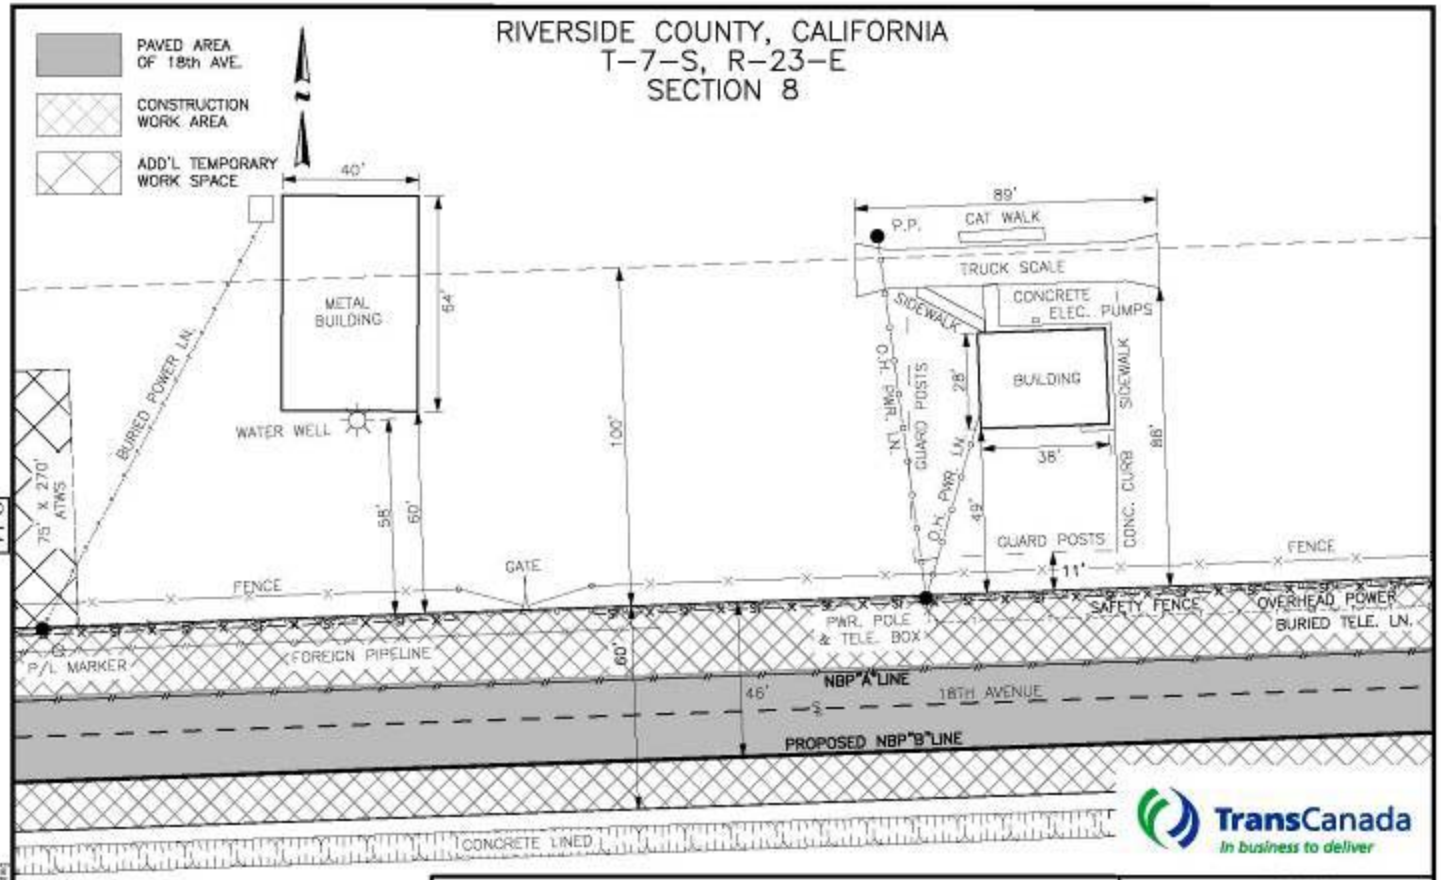

Non-Internet Public

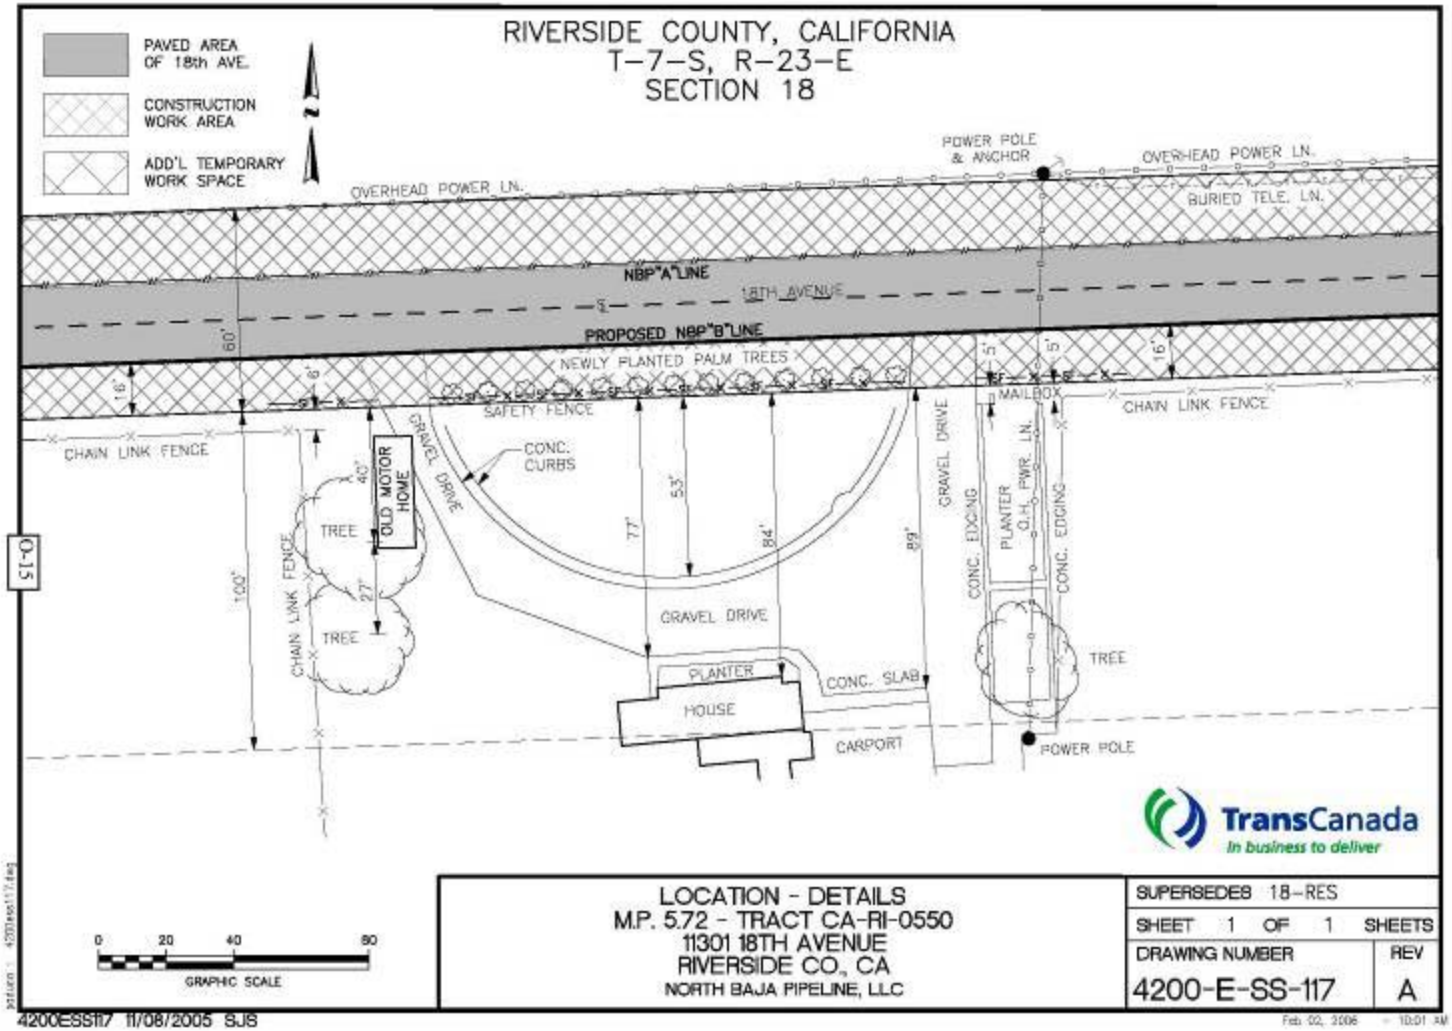

LOCATION - DETAILS M.P. 5.72 - TRACT CA-RI-0550 11301 18TH AVENUE RIVERSIDE CO., CA NORTH BAJA PIPELINE, LLC	SUPERSEDES 18-RES	
	SHEET 1 OF 1 SHEETS	
	DRAWING NUMBER	REV
	4200-E-SS-117	A

4200ESS117 11/08/2005 SJS

Feb 02, 2006 - 10:01 AM

Non-Internet Public

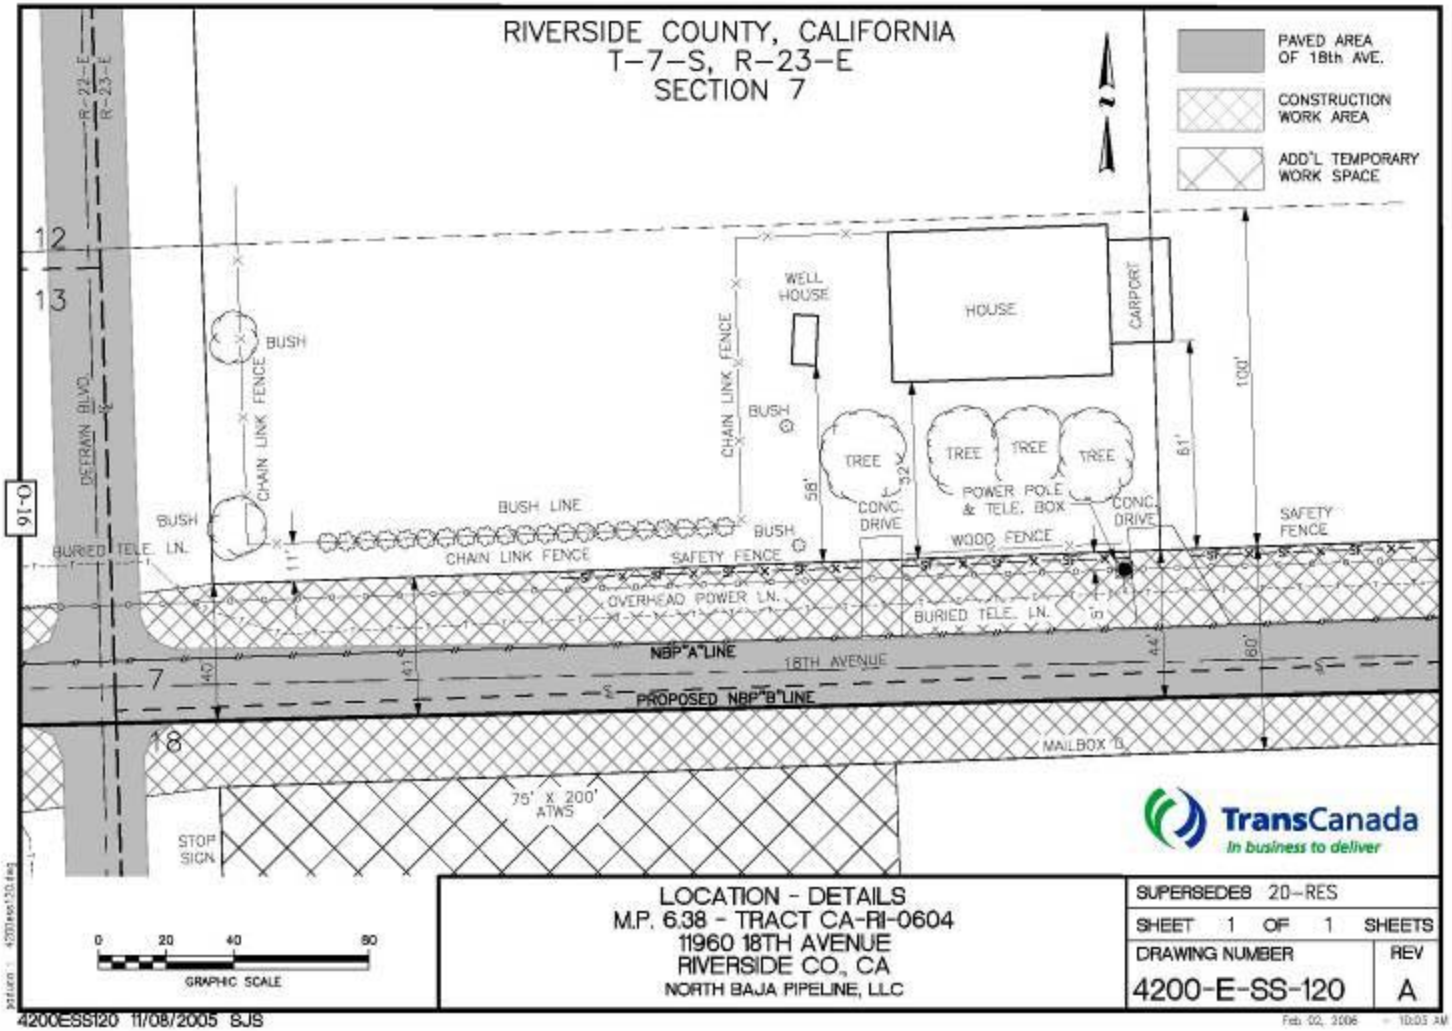

Non-Internet Public

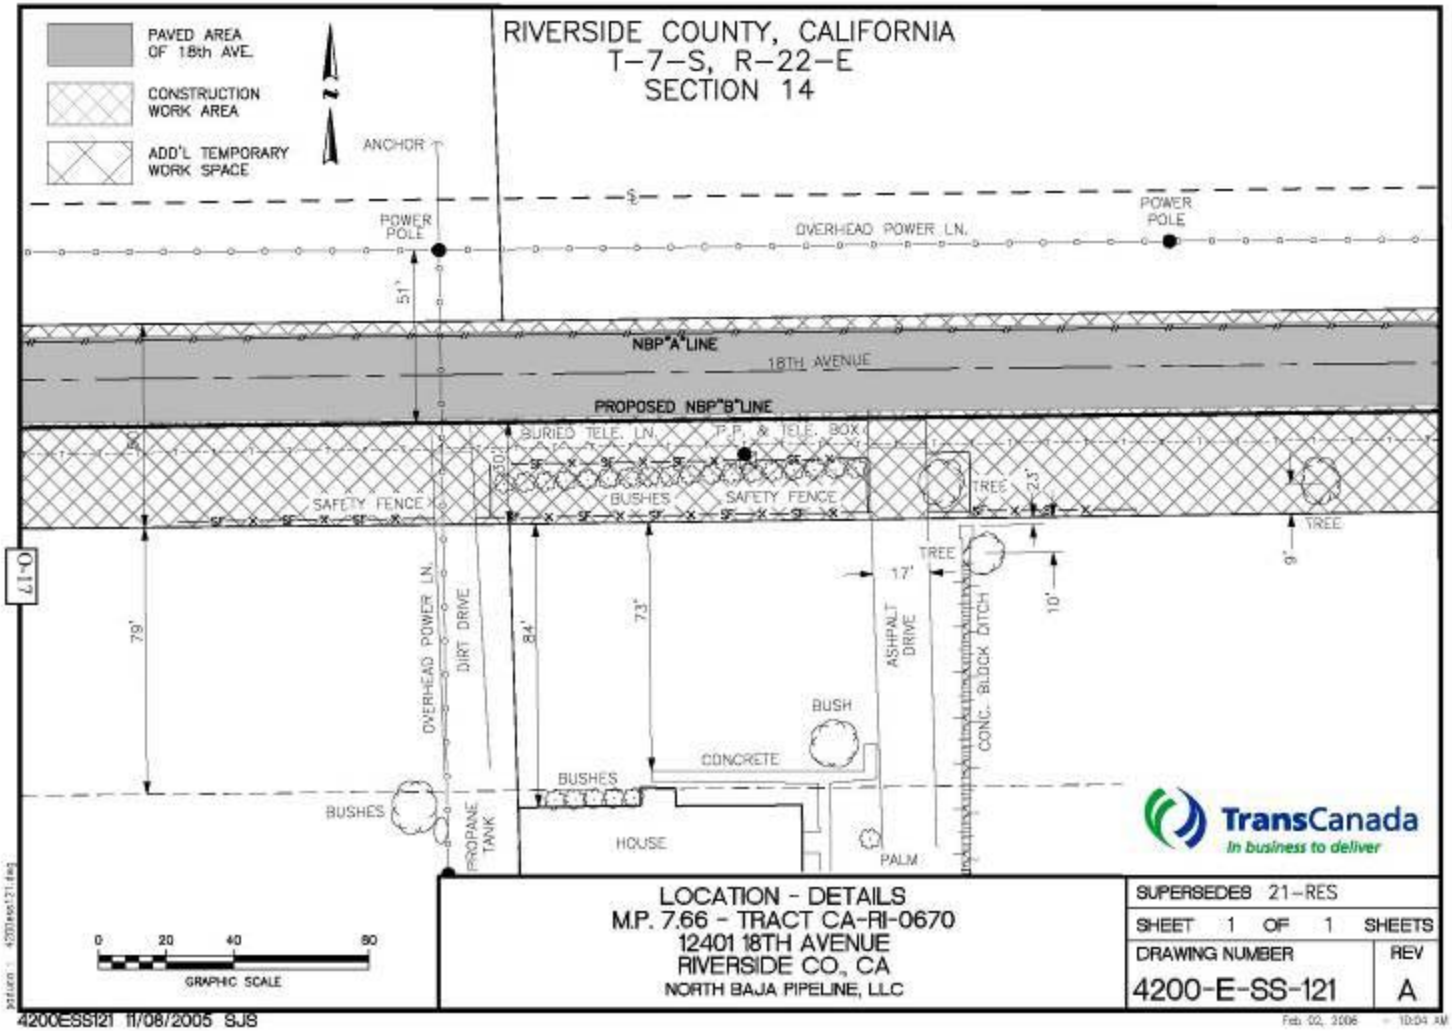

Non-Internet Public

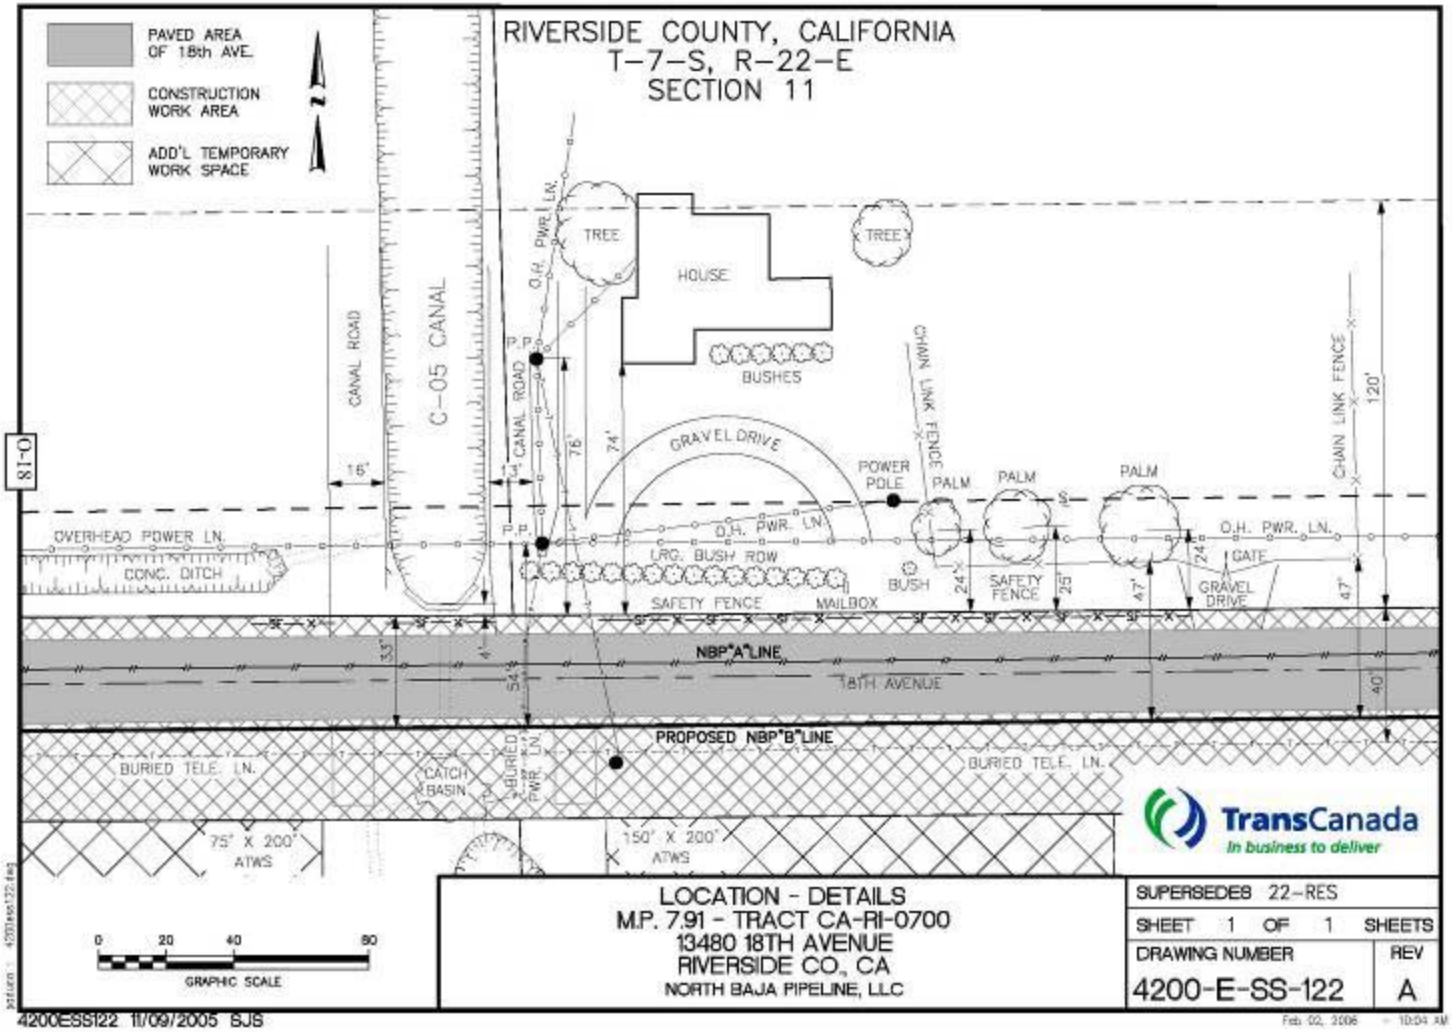

Non-Internet Public

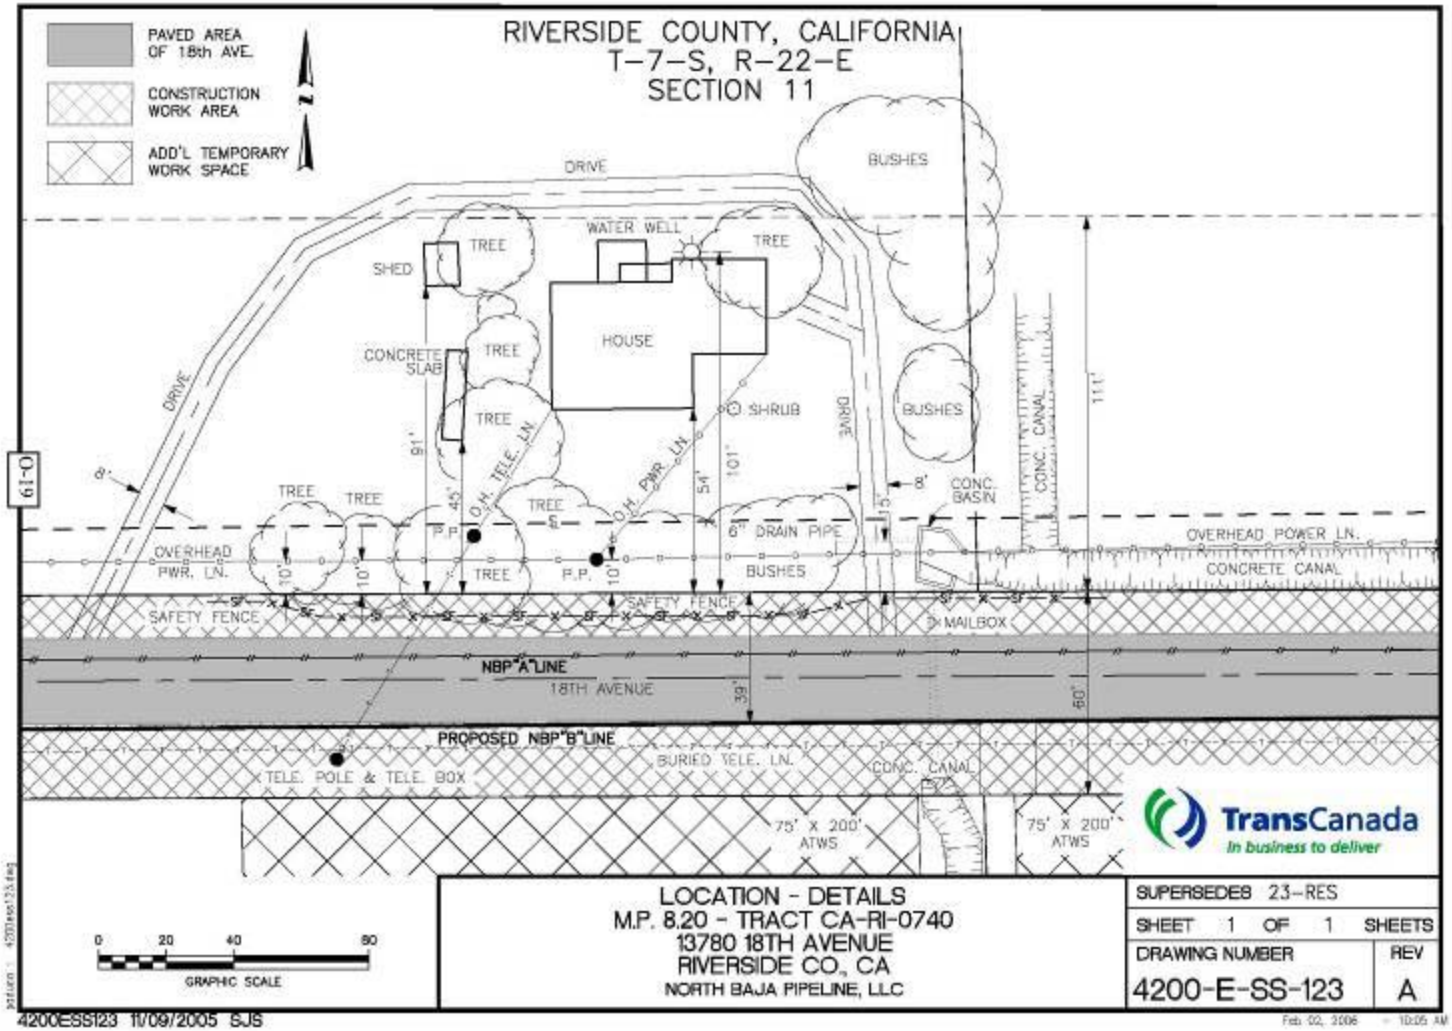

Non-Internet Public

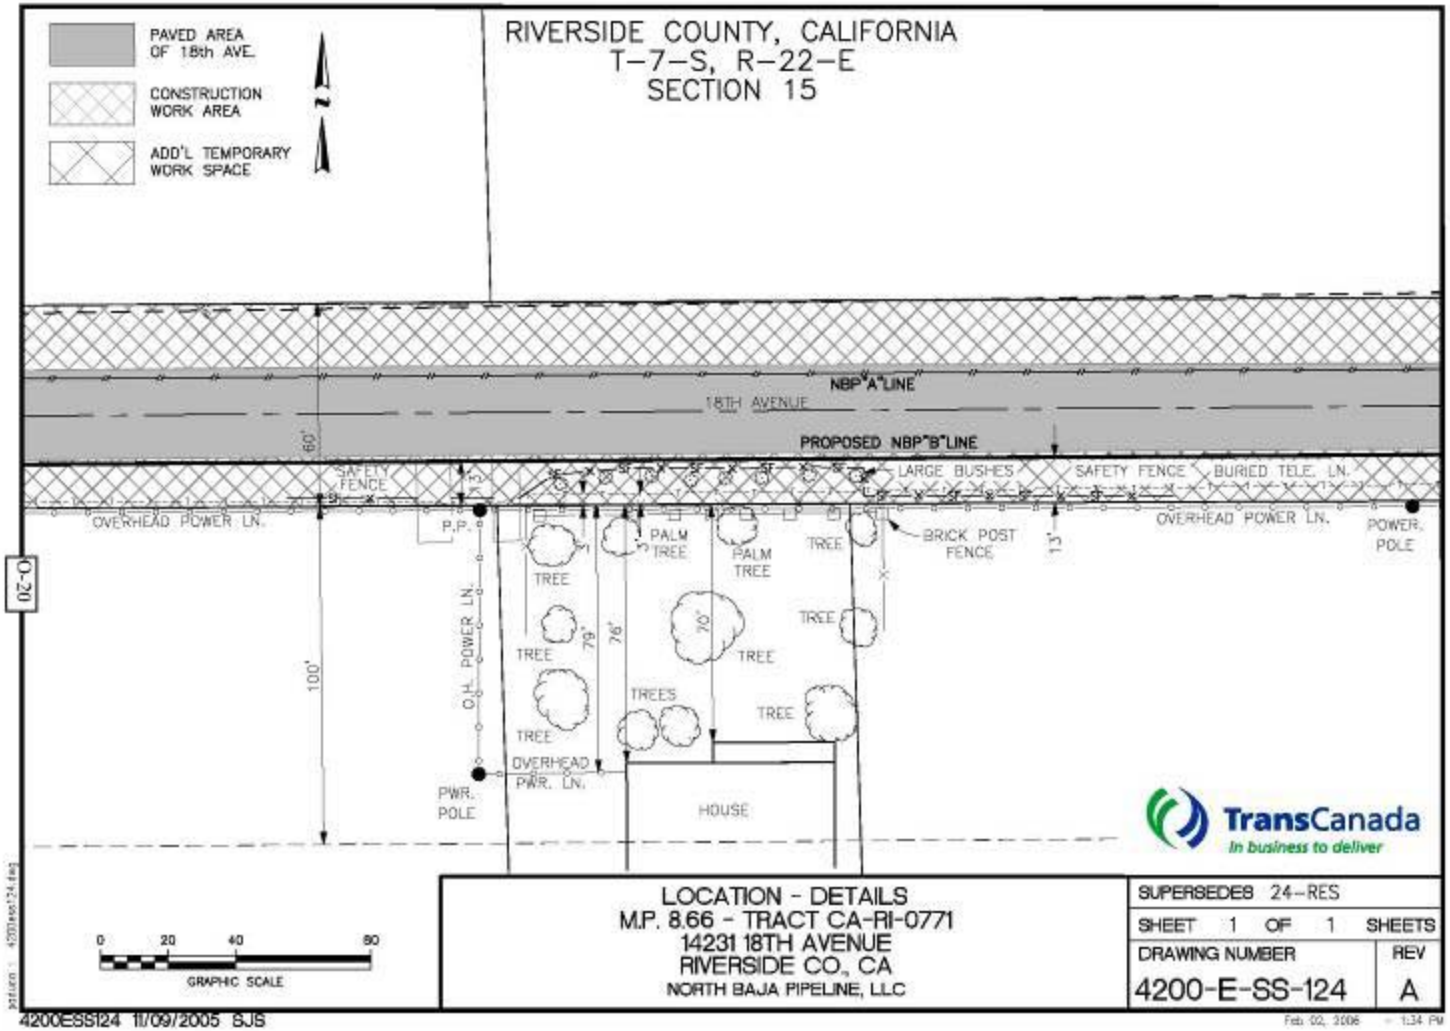

LOCATION - DETAILS
M.P. 8.66 - TRACT CA-RI-0771
14231 18TH AVENUE
RIVERSIDE CO., CA
NORTH BAJA PIPELINE, LLC

SUPERSEDES 24-RES	
SHEET 1 OF 1 SHEETS	
DRAWING NUMBER	REV
4200-E-SS-124	A

4200ESS124 11/09/2005 SJS

Feb 02, 2006 1:34 PM

O-20