Non-Internet Public

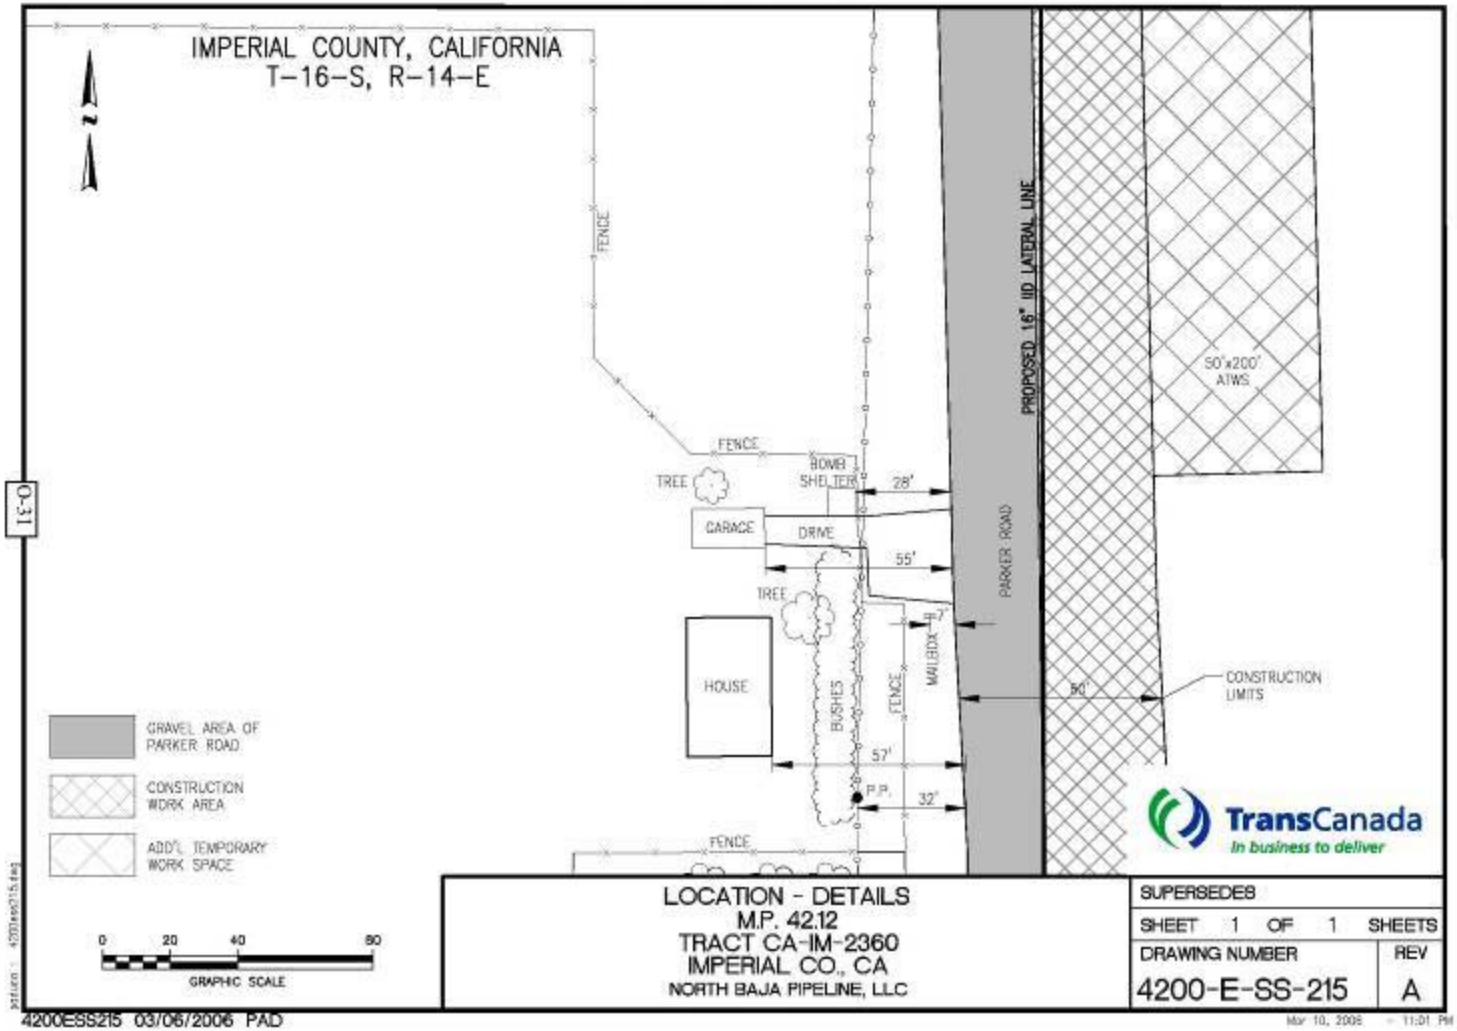

O-31

4200ESS215 03/06/2006 PAD

Mar 10, 2006 - 11:01 PM

Non-Internet Public

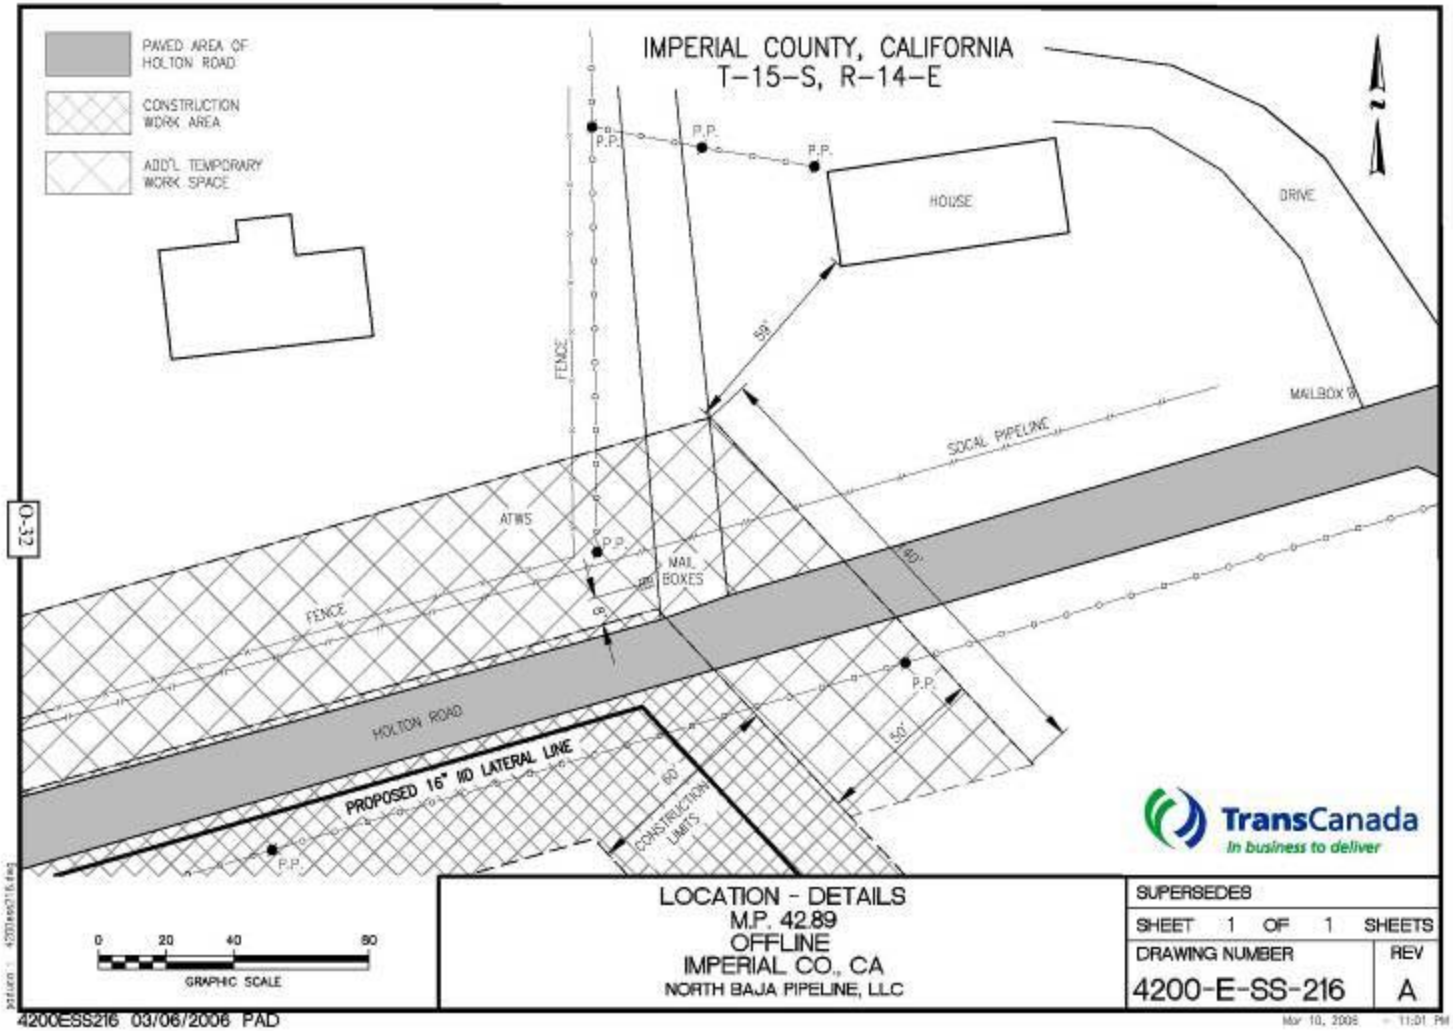

LOCATION - DETAILS
M.P. 42.89
OFFLINE
IMPERIAL CO., CA
NORTH BAJA PIPELINE, LLC

SUPERSEDES	
SHEET 1 OF 1 SHEETS	
DRAWING NUMBER	REV
4200-E-SS-216	A

4200ESS216 03/06/2006 PAD

Mar 10, 2006 - 11:01 PM

Non-Internet Public

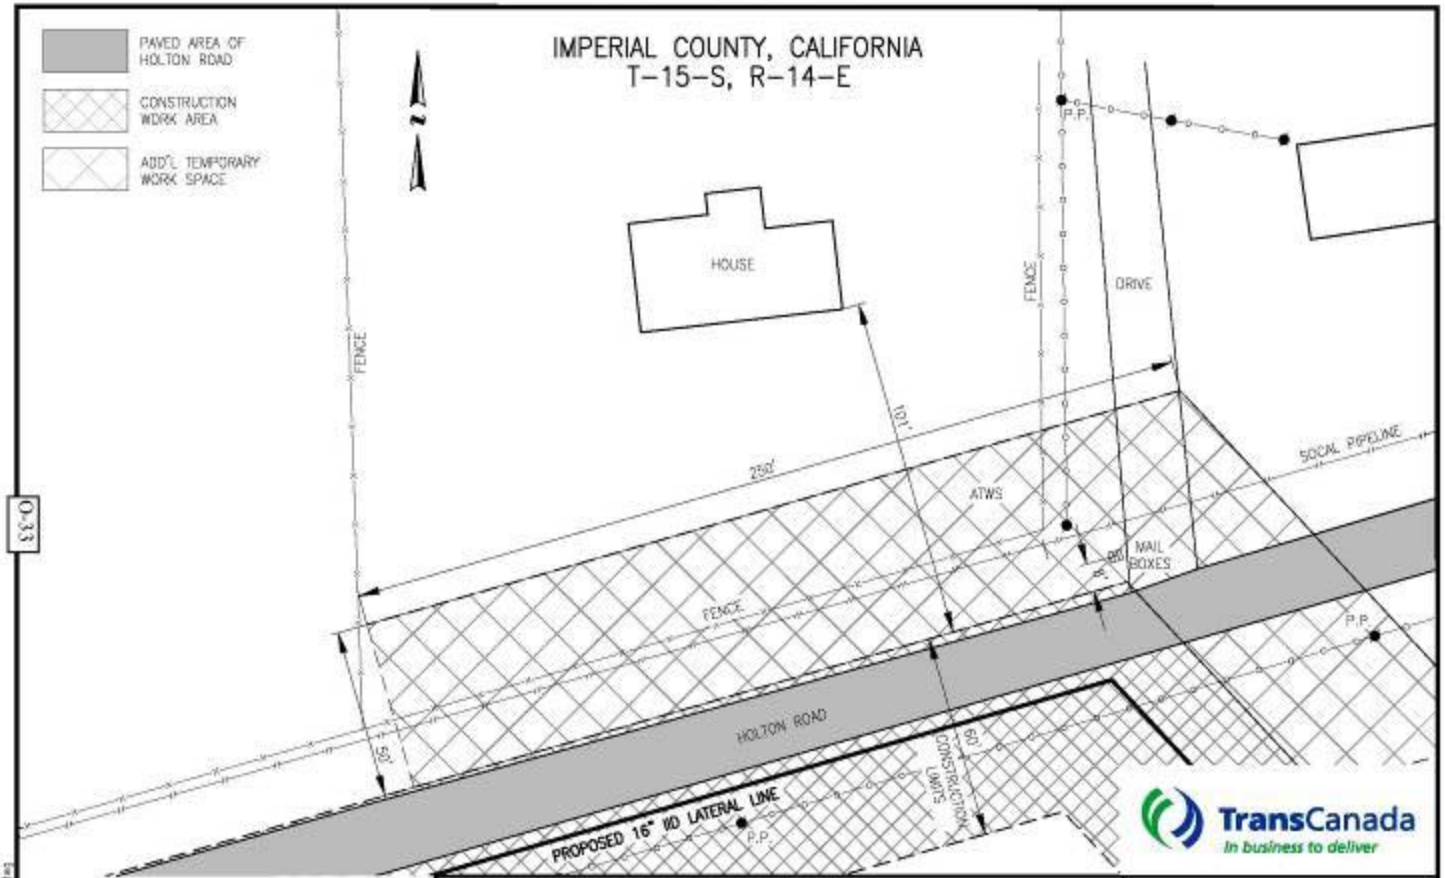

LOCATION - DETAILS
M.P. 42.92
TRACT - CA-IM-2450
IMPERIAL CO., CA
NORTH BAJA PIPELINE, LLC

SUPERSEDES	
SHEET 1 OF 1 SHEETS	
DRAWING NUMBER	REV
4200-E-SS-217	A

4200ESS217 03/06/2006 PAD

Mar 10, 2006 - 11:01 PM

Non-Internet Public

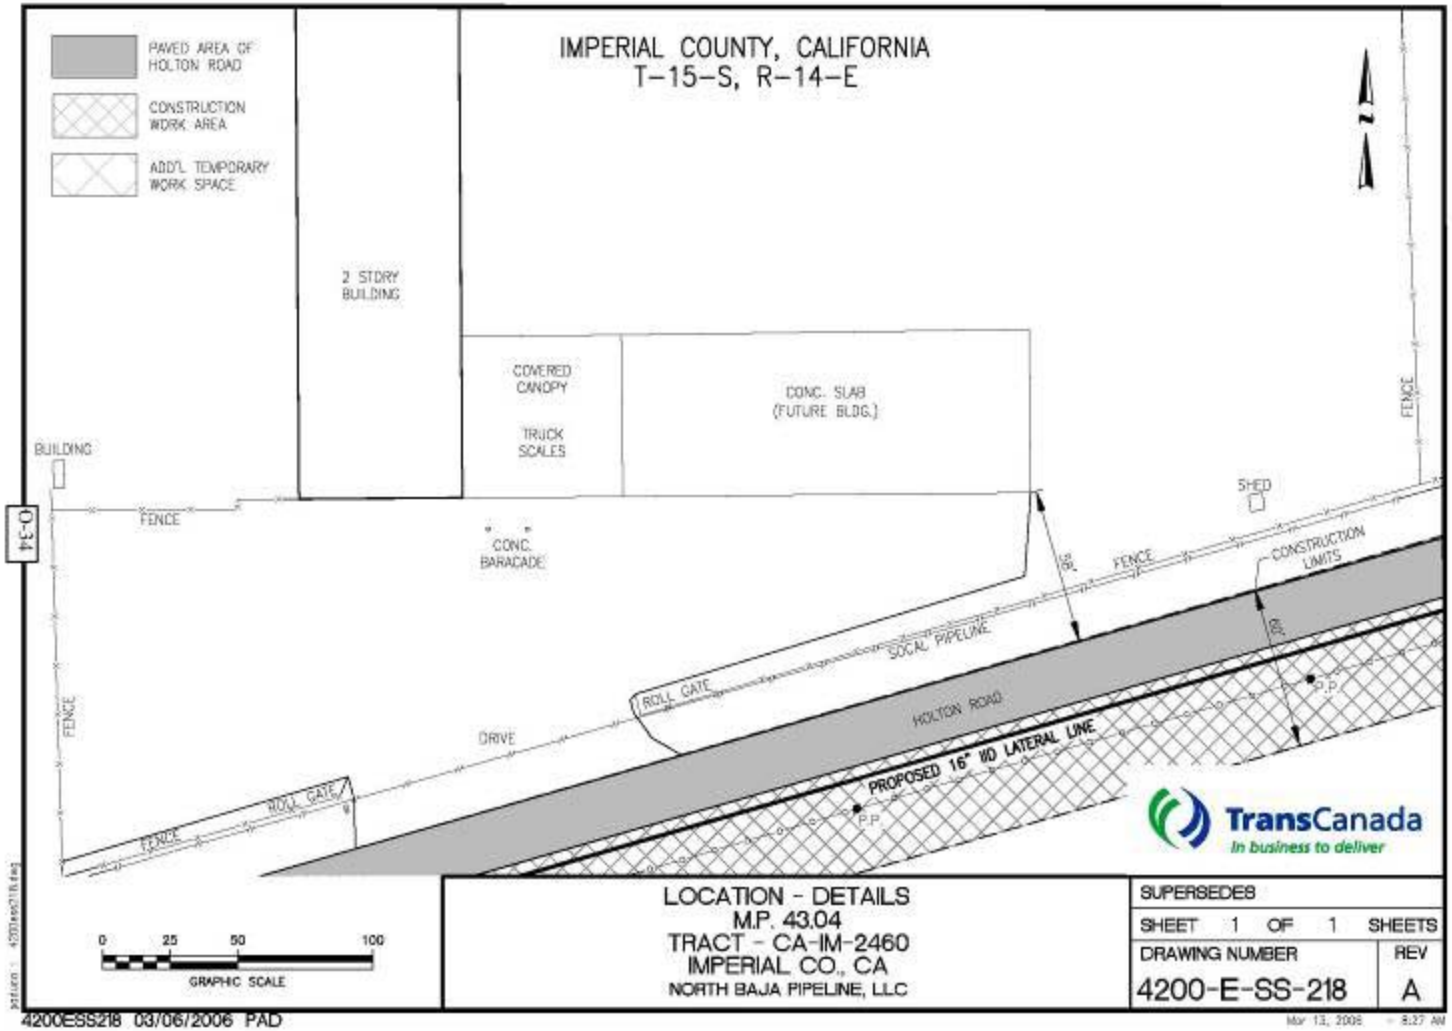

LOCATION - DETAILS
M.P. 43.04
TRACT - CA-IM-2460
IMPERIAL CO., CA
NORTH BAJA PIPELINE, LLC

SUPERSEDES	
SHEET 1 OF 1 SHEETS	
DRAWING NUMBER	REV
4200-E-SS-218	A

4200ESS218 03/06/2006 PAD

Mar 13, 2006 8:27 AM

Non-Internet Public

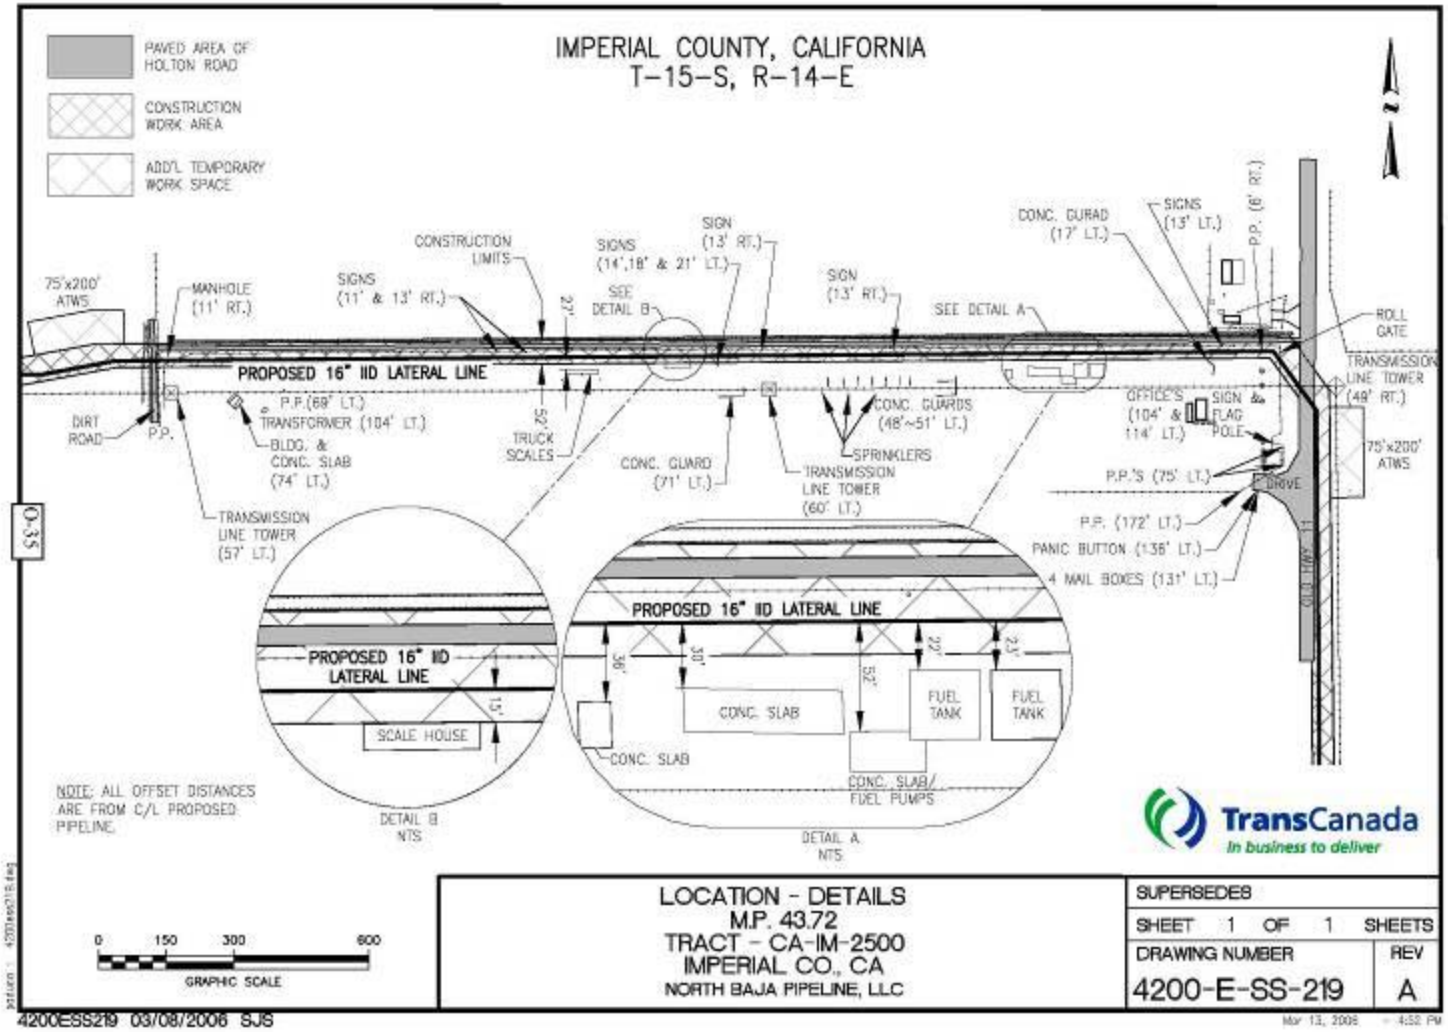

Non-Internet Public

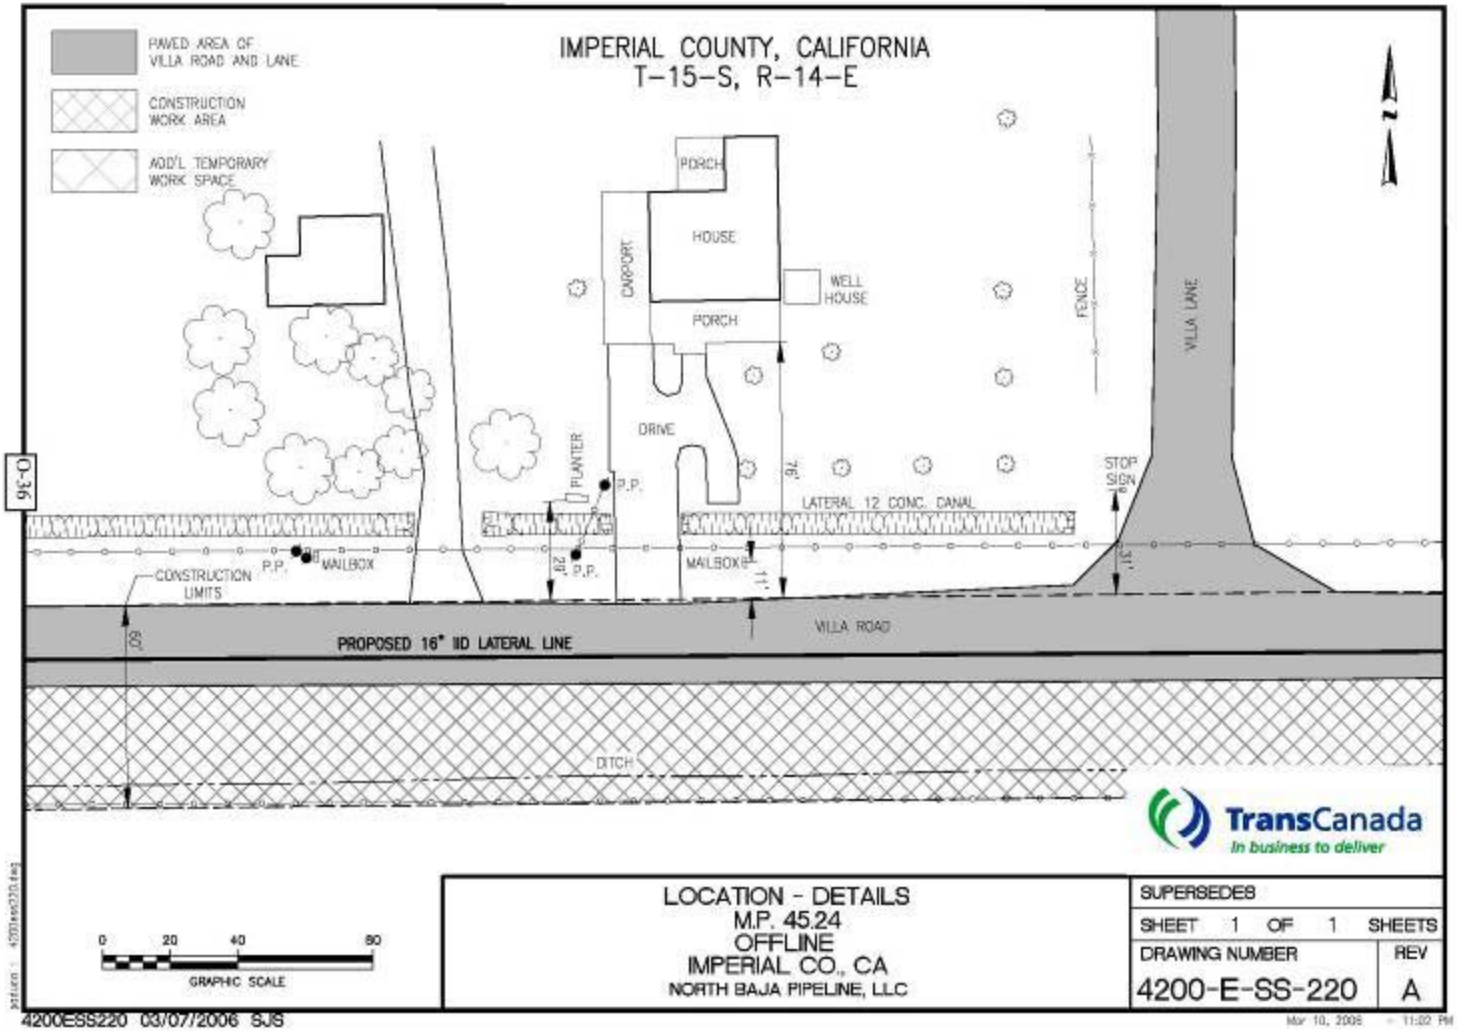

Non-Internet Public

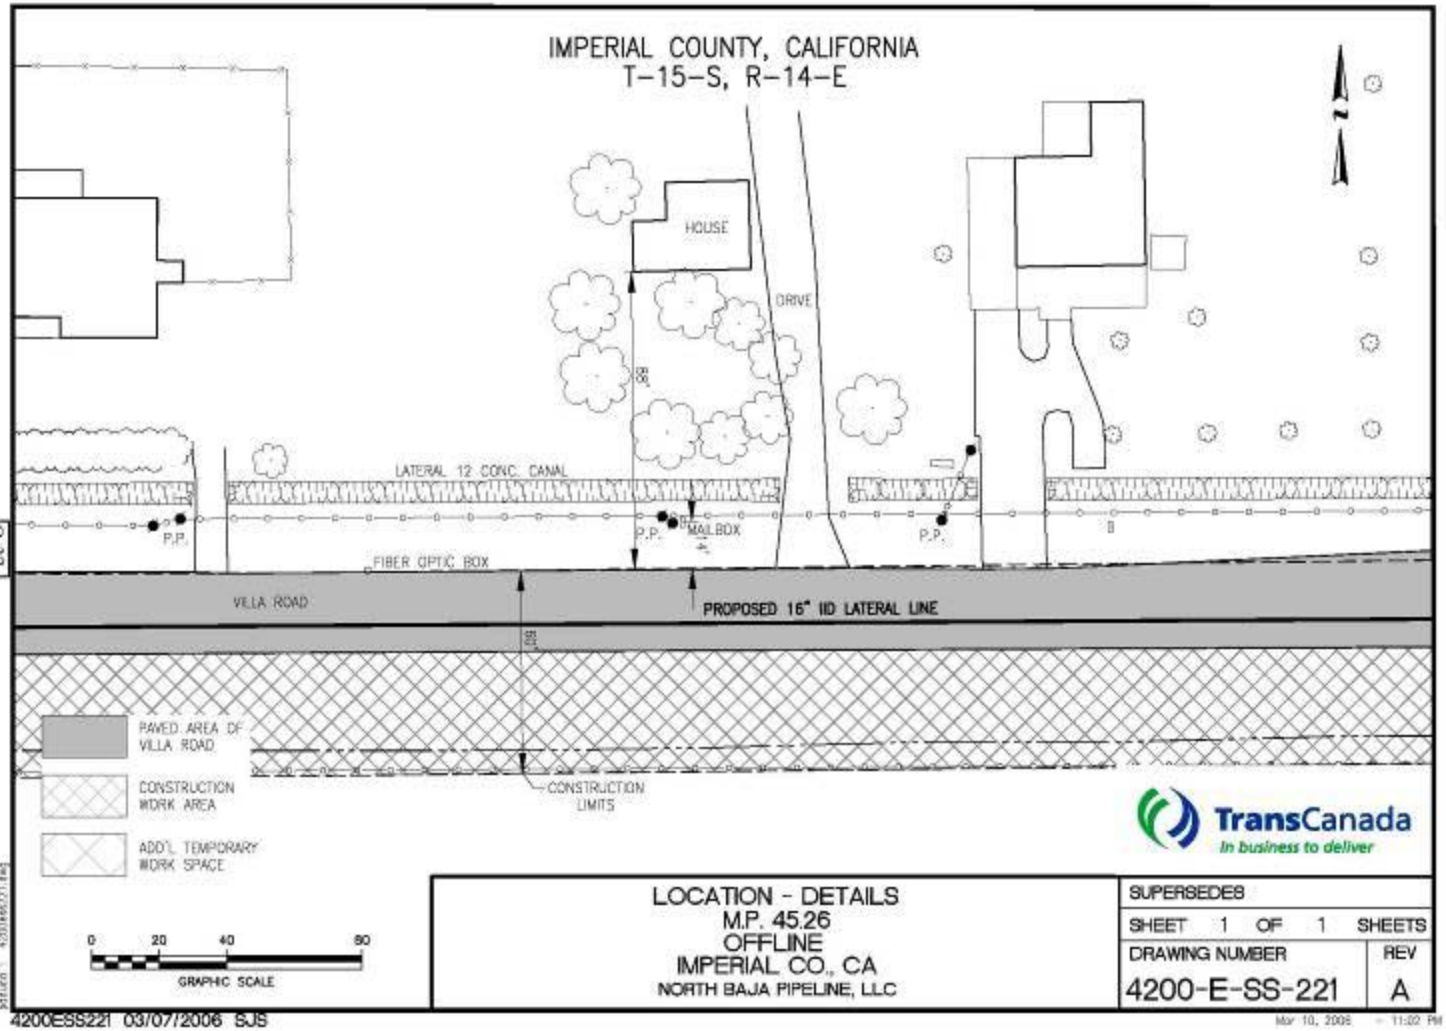

Non-Internet Public

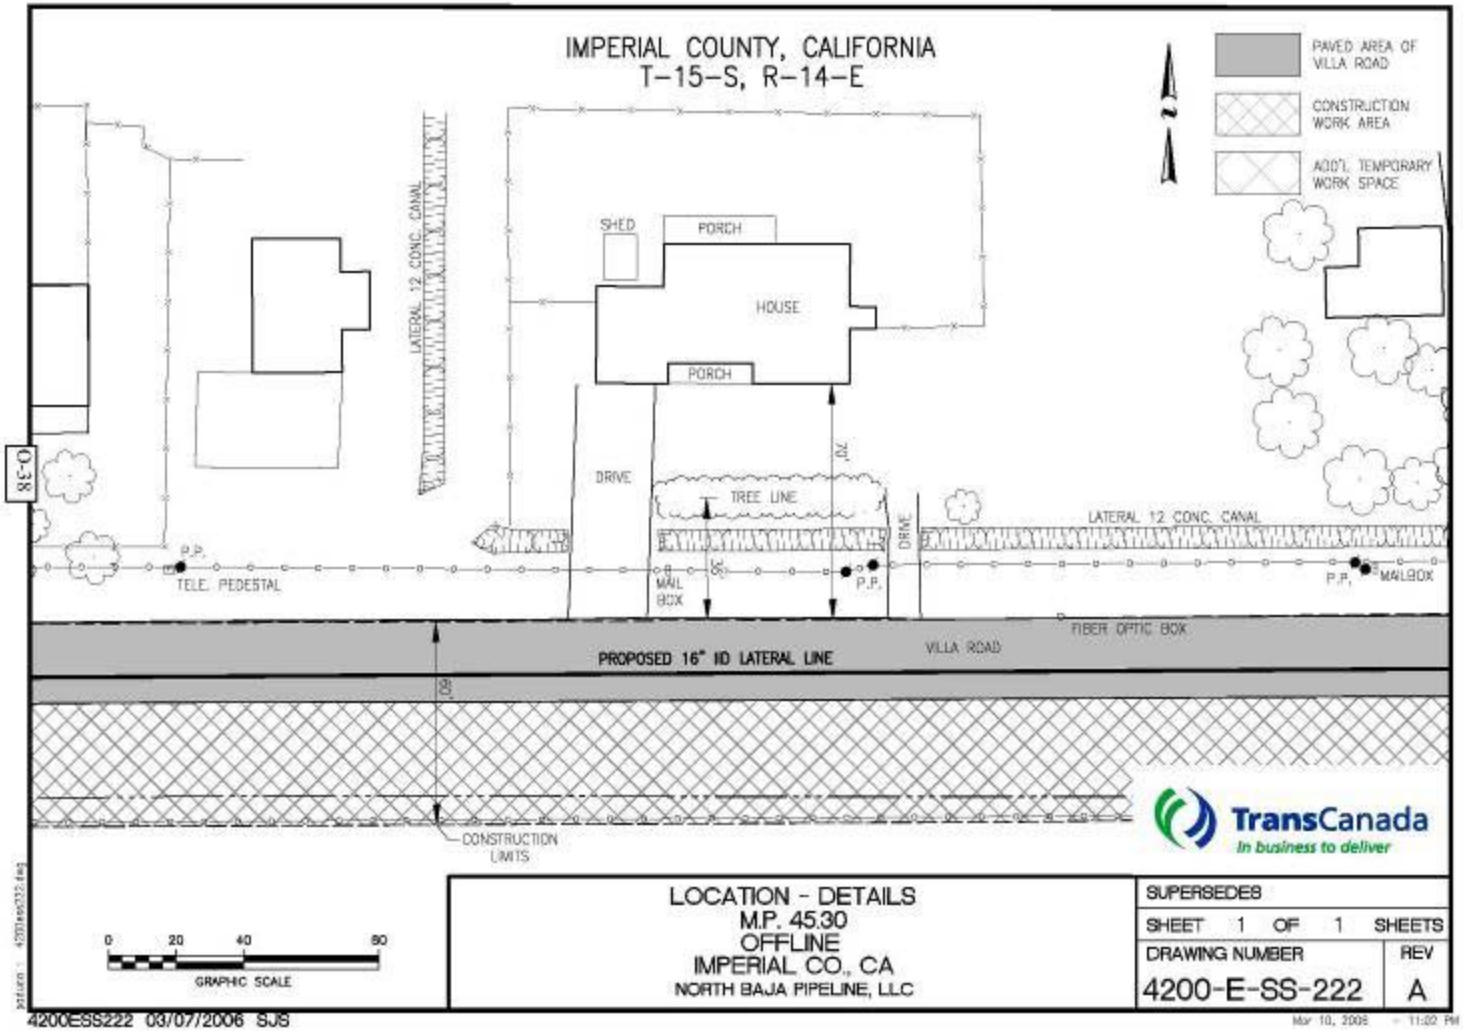

Non-Internet Public

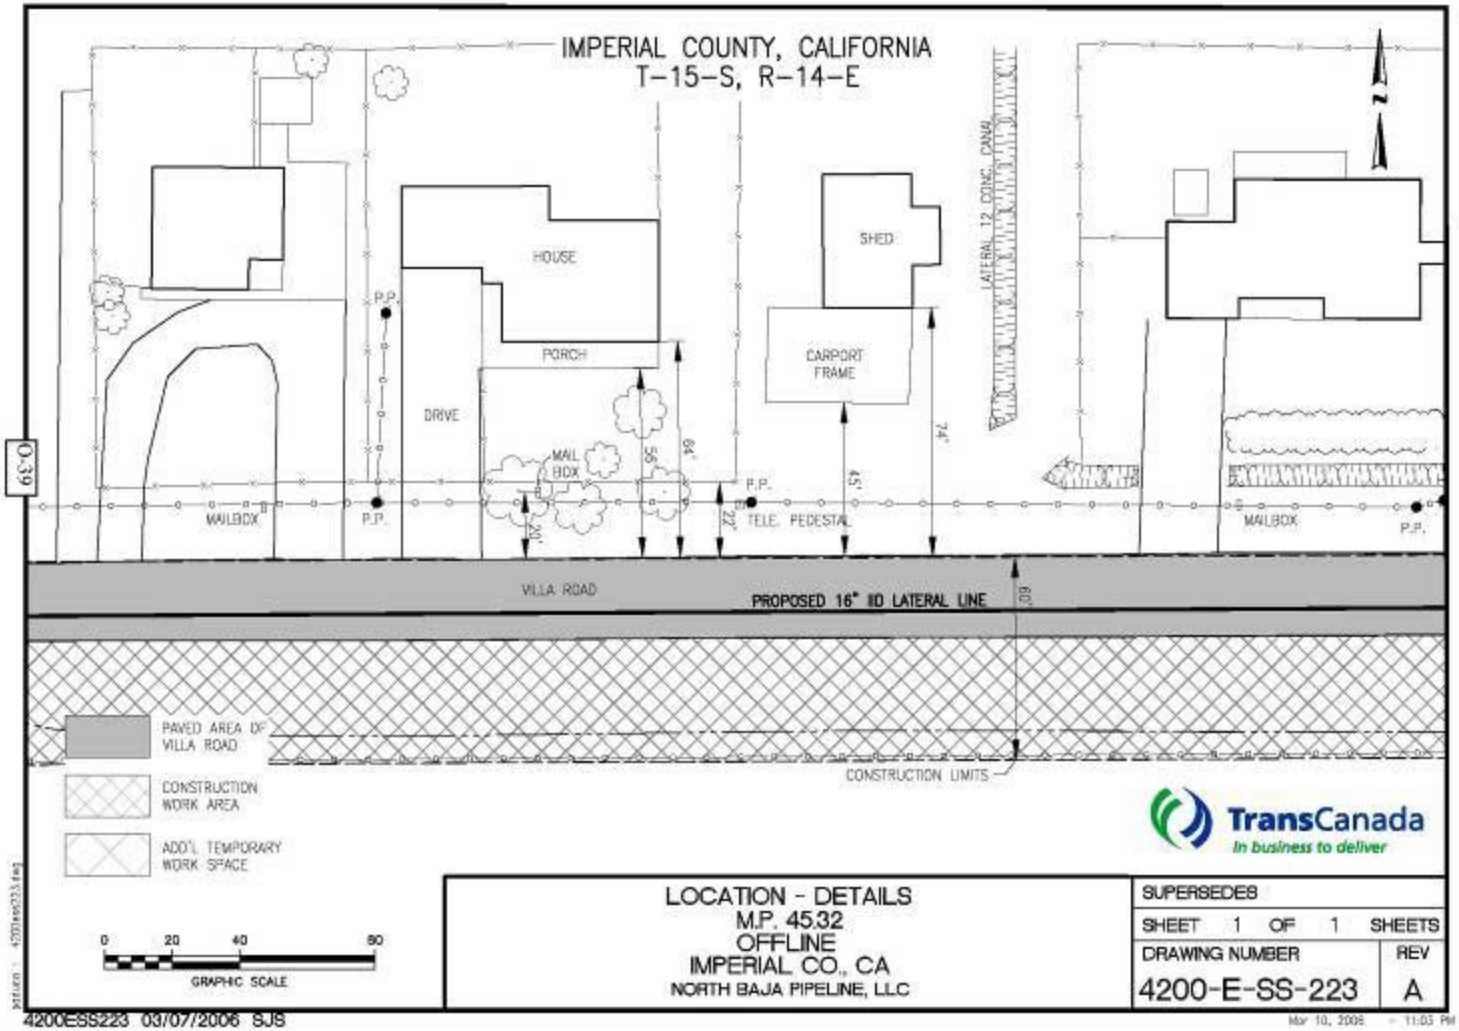

Non-Internet Public

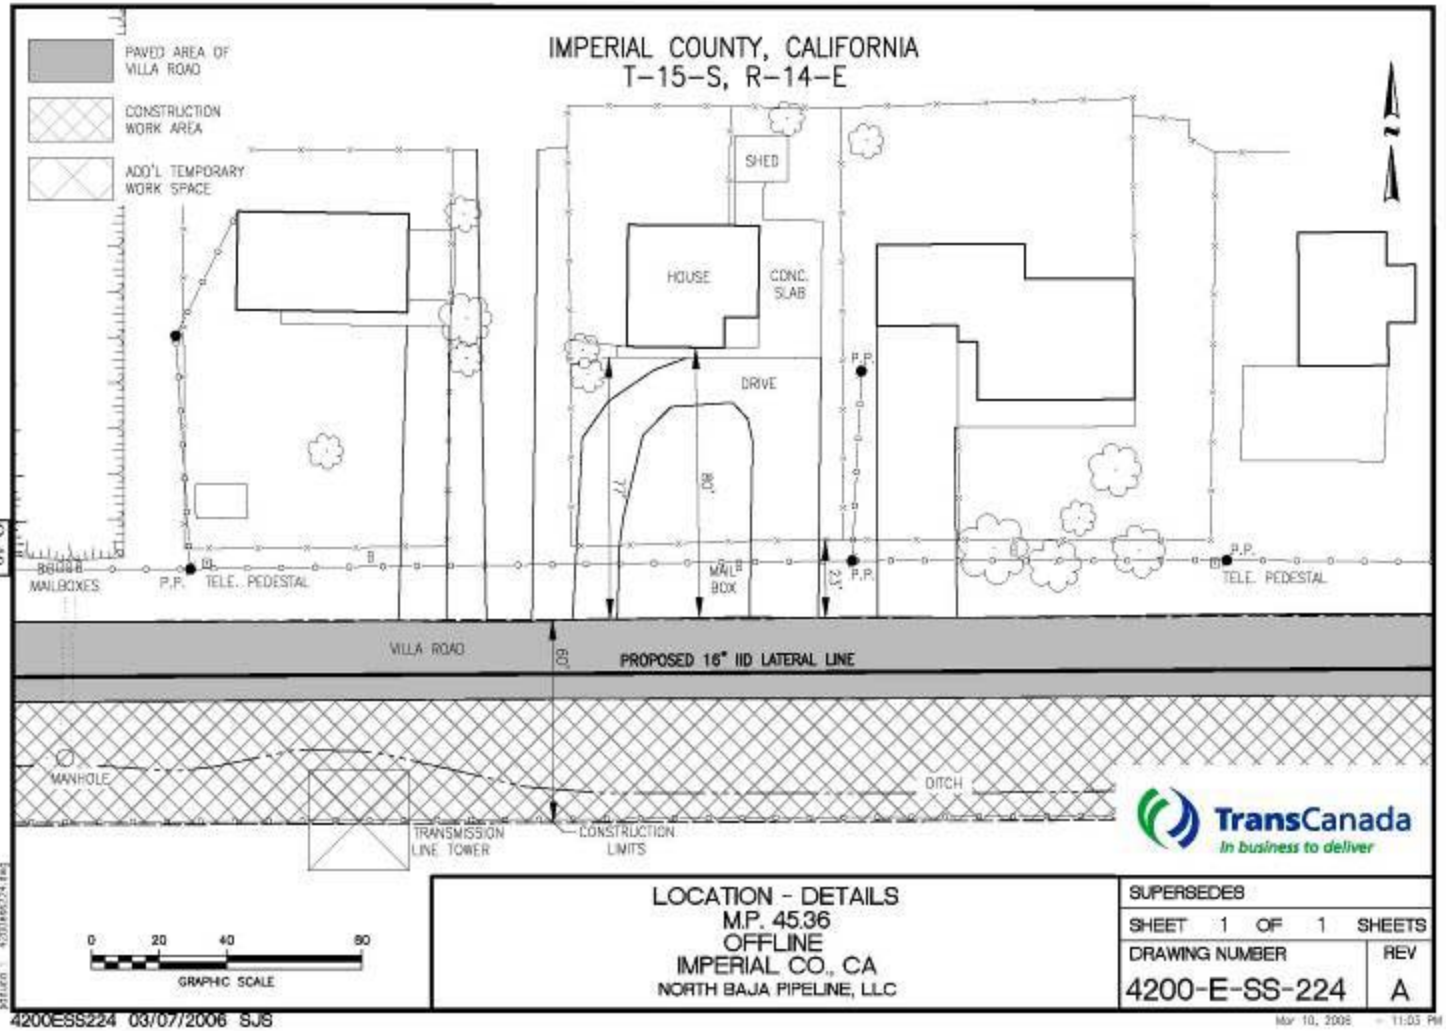
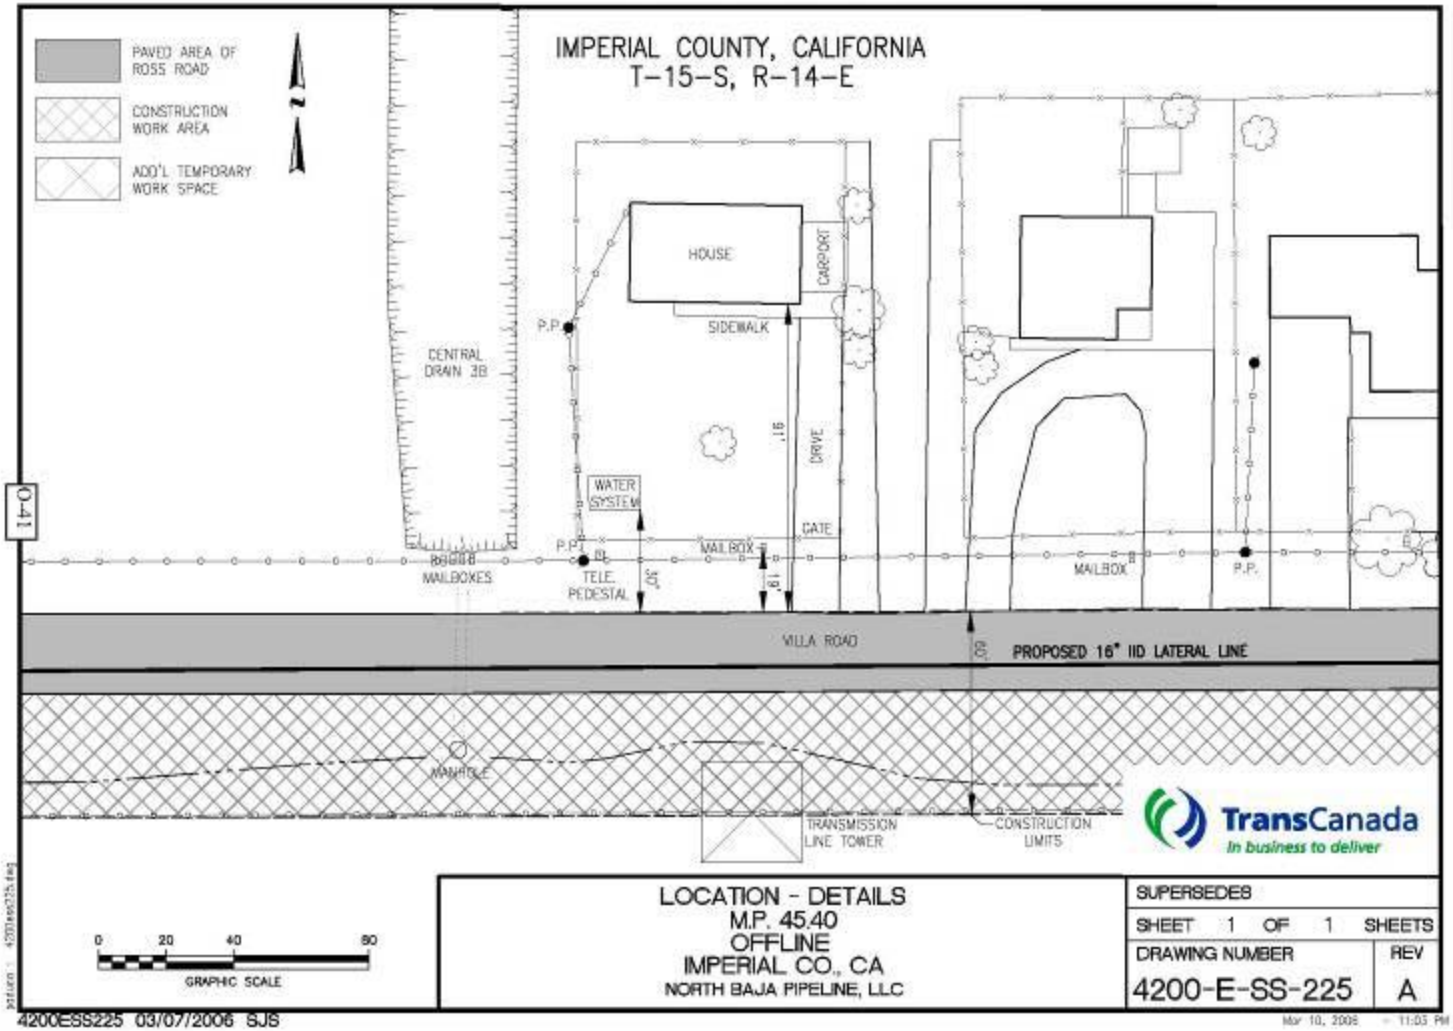
Non-Internet Public