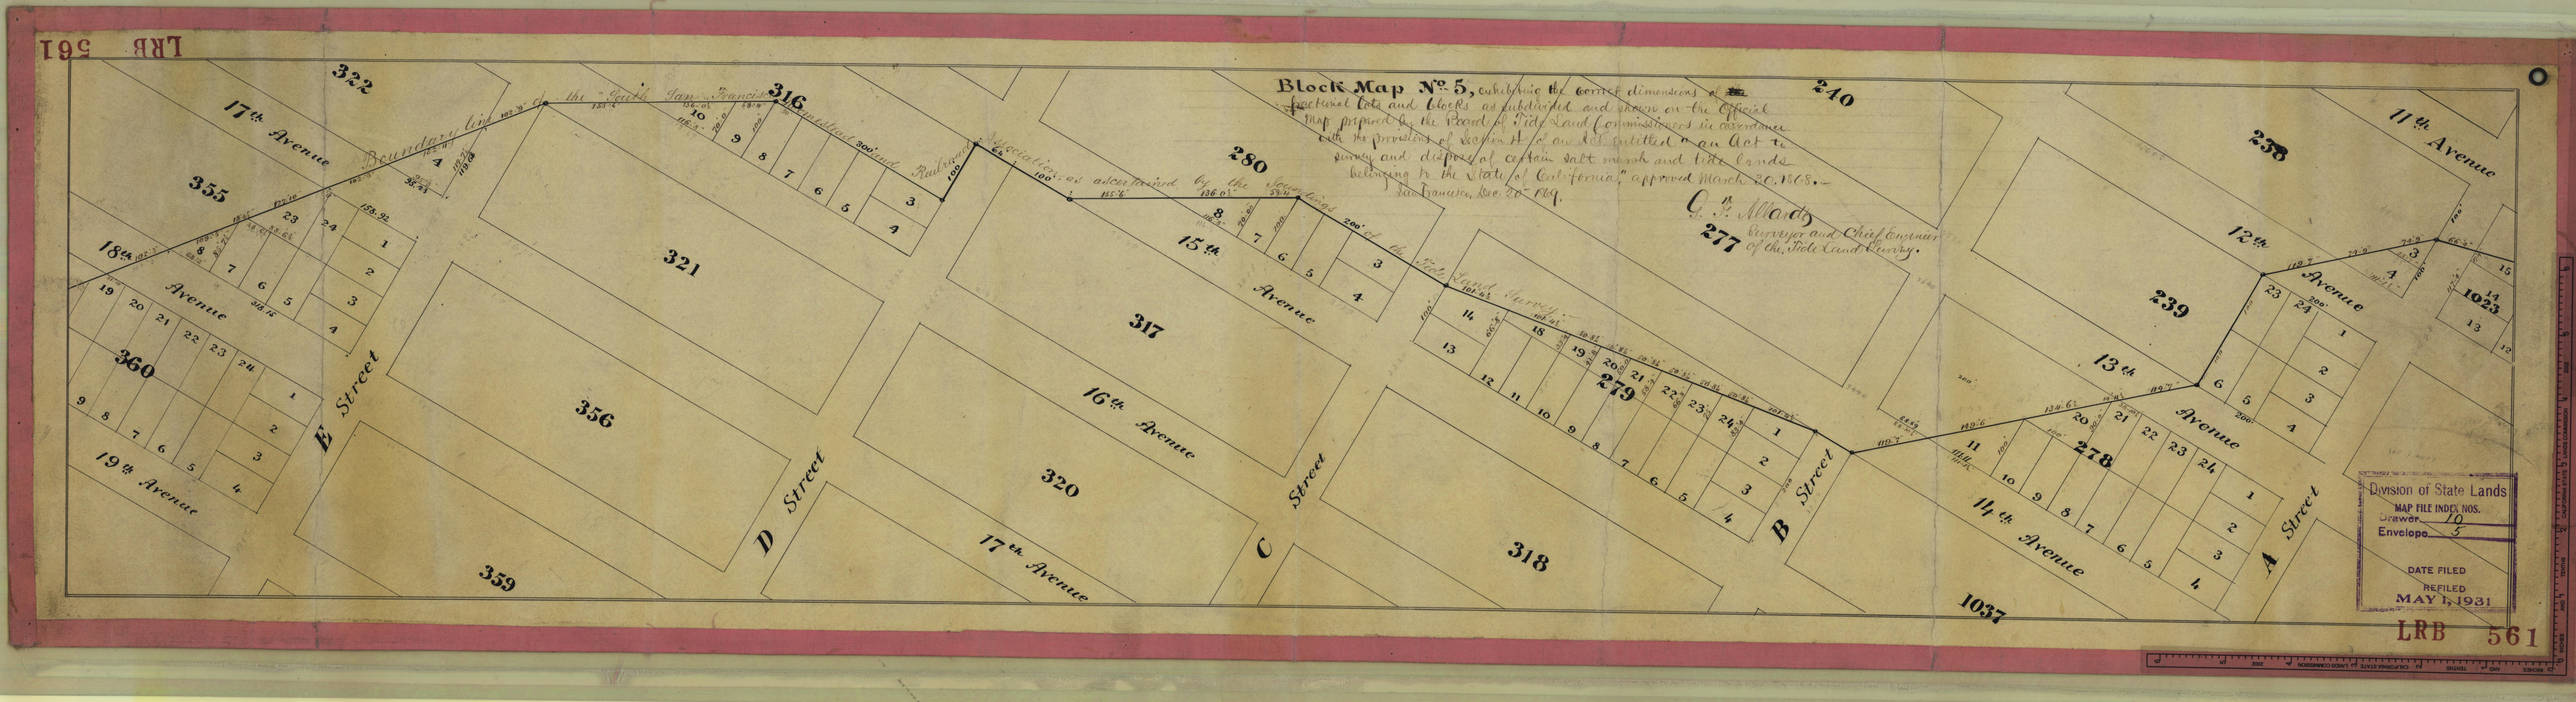
Block Map No. 5, exhibiting the correct dimensions of fractional lots and blocks as subdivided and shown on the Official Map prepared by the Board of Tide Land Commissioners in accordance with the provisions of Section 4 of an Act entitled "an Act to survey and dispose of certain salt marsh and tide lands belonging to the State of California," approved March 30, 1868.—
San Francisco, Dec. 20th 1869.
G. F. Allardt
Surveyor and Chief Engineer of the Tide Land Survey.
Boundary line of the South San Francisco Homestead and Railroad Association as ascertained by the Soundings of the Tide Land Survey.
17th Avenue
18th Avenue
19th Avenue
16th Avenue
17th Avenue
15th Avenue
14th Avenue
13th Avenue
12th Avenue
11th Avenue
E Street
D Street
C Street
B Street
A Street
322
316
355
321
360
356
359
317
320
280
240
277
279
318
278
239
238
1023
1037
Division of State Lands
MAP FILE INDEX NOS.
Drawer 10
Envelope 5
DATE FILED
REFILED
MAY 1, 1931
LRB 561