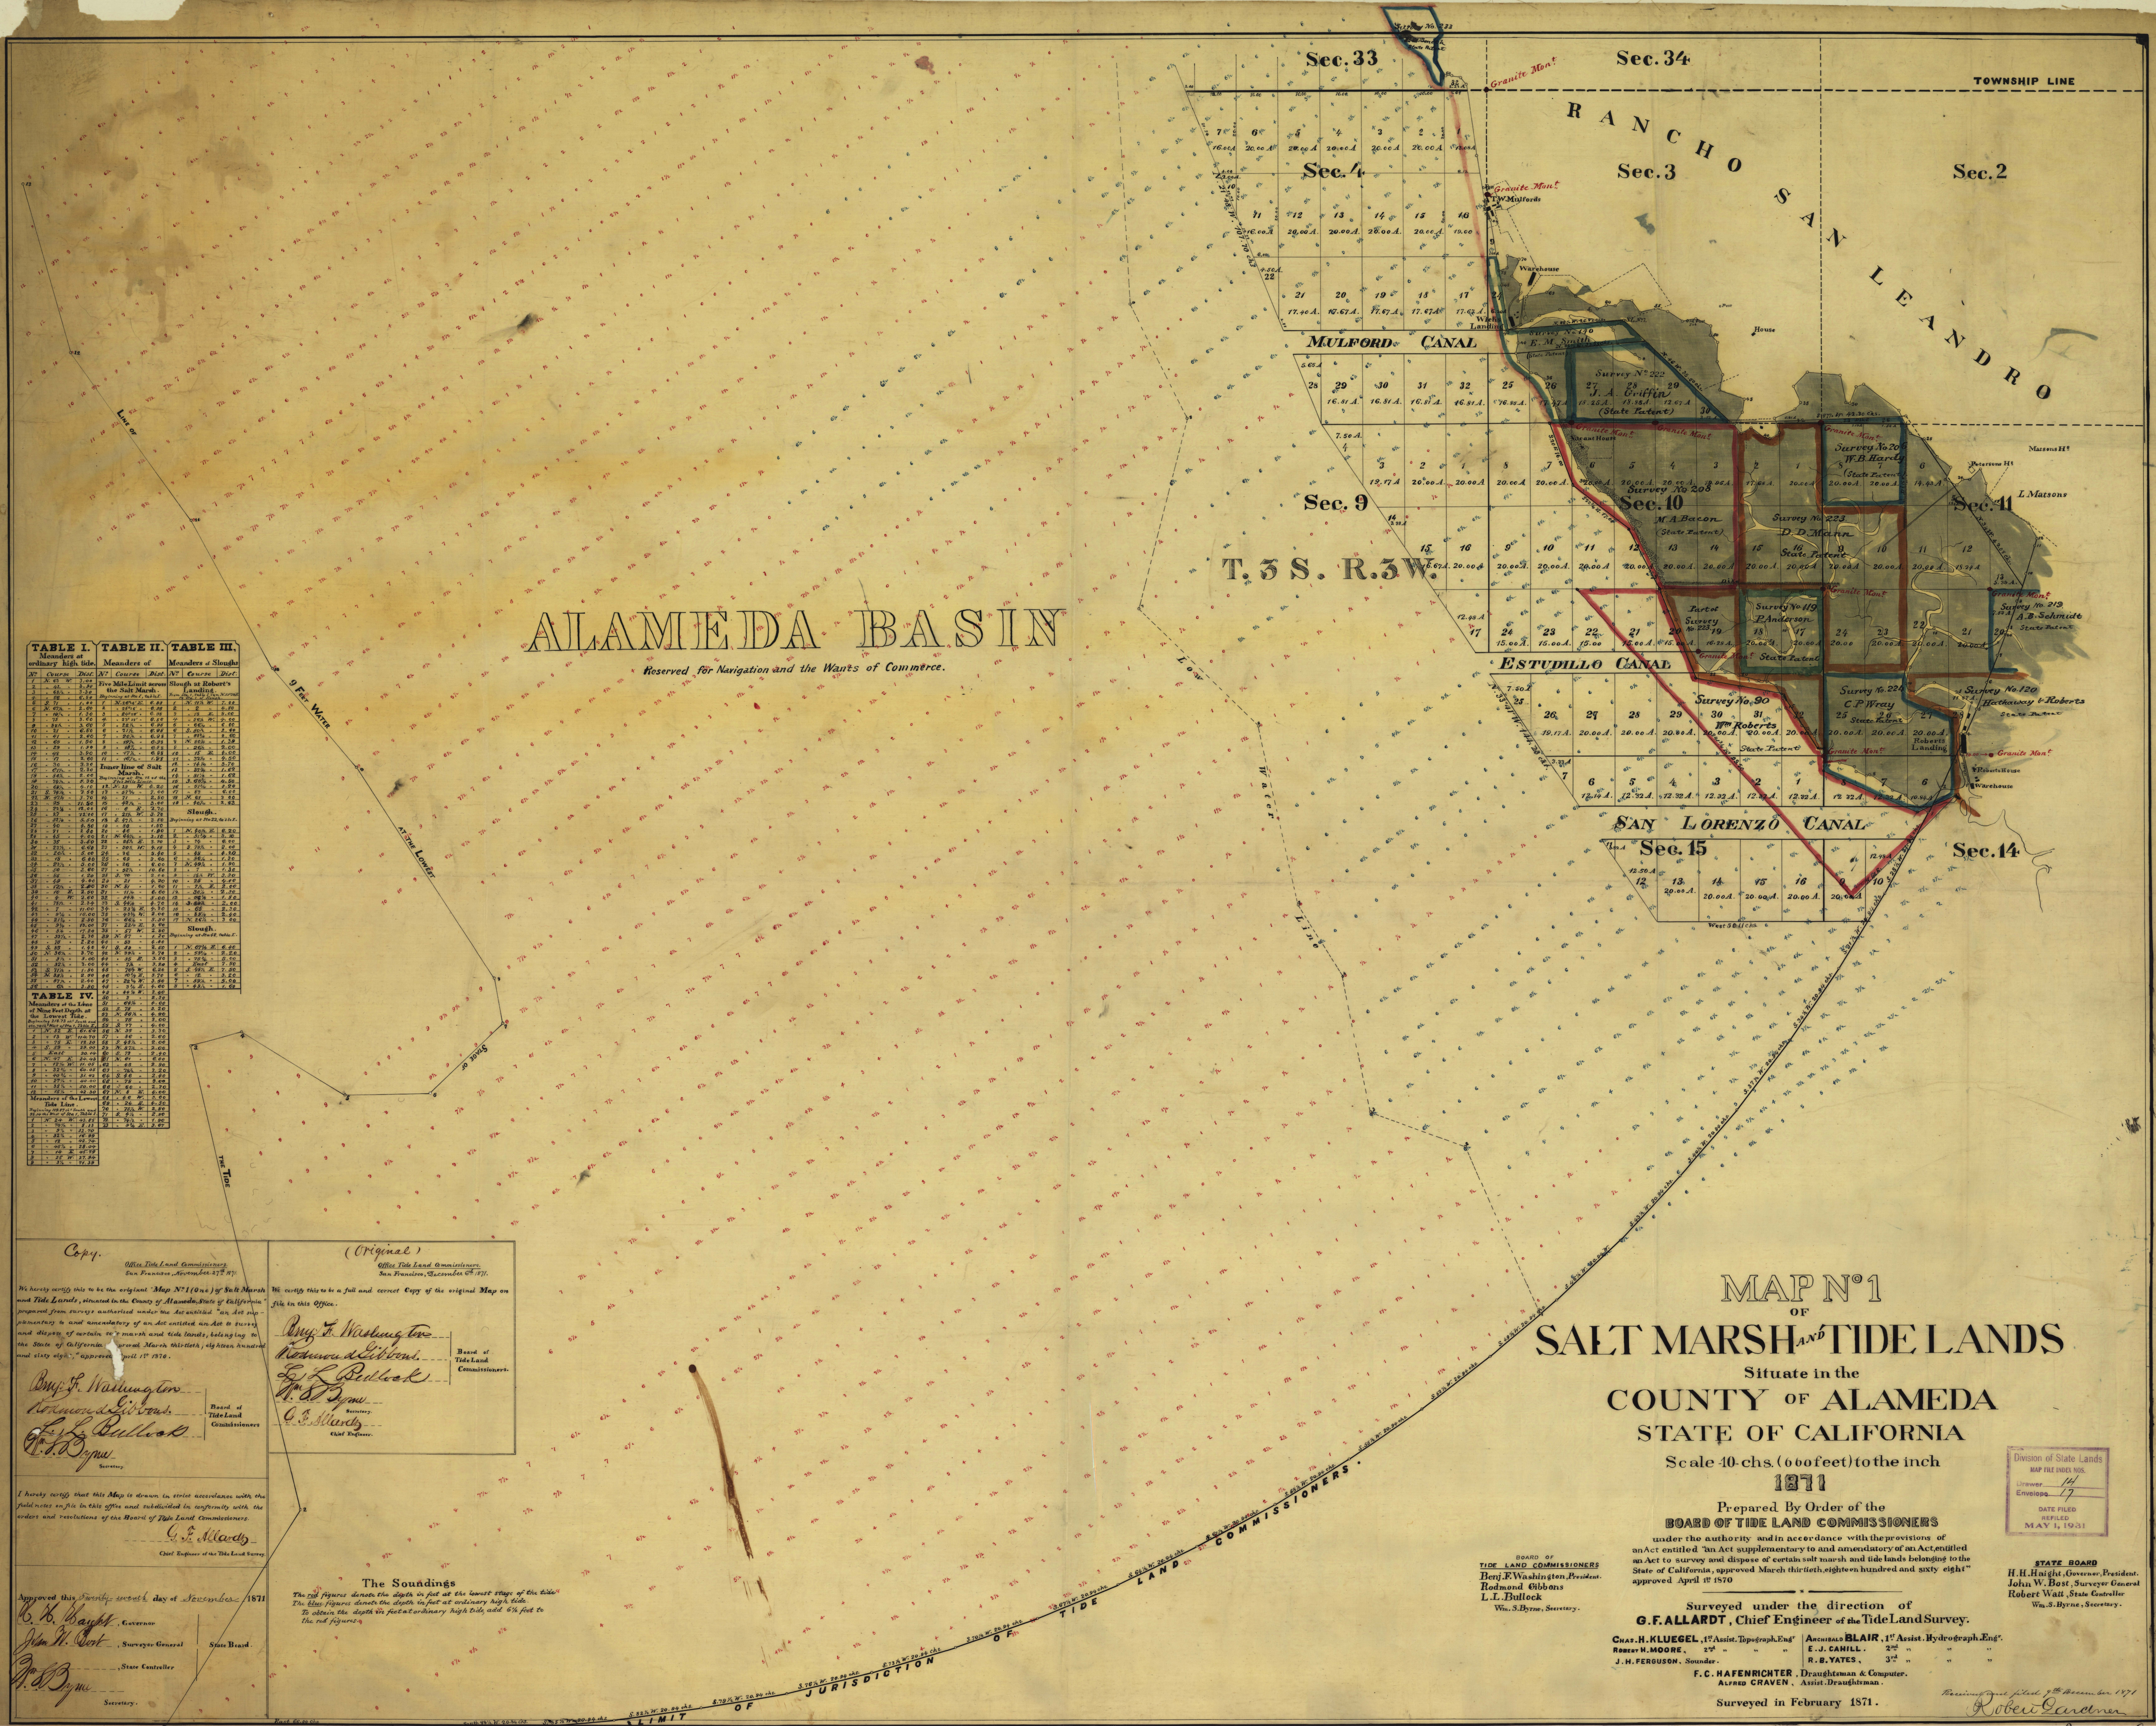
MAP No 1
OF
SALT MARSH AND TIDE LANDS
Situate in the
COUNTY OF ALAMEDA
STATE OF CALIFORNIA
Scale 10 chs. (660 feet) to the inch
1871
Prepared By Order of the
BOARD OF TIDE LAND COMMISSIONERS
under the authority and in accordance with the provisions of an Act entitled "an Act supplementary to and amendatory of an Act entitled an Act to survey and dispose of certain salt marsh and tide lands belonging to the State of California, approved March thirtieth, eighteen hundred and sixty eight" approved April 1st 1870
Surveyed under the direction of
G. F. ALLARDT, Chief Engineer of the Tide Land Survey.
CHAS. H. KLUEGEL, 1st Assist. Topograph. Engr
ROBERT H. MOORE, 2nd " "
J. H. FERGUSON, Sounder.
ARCHIBALD BLAIR, 1st Assist. Hydrograph. Engr
E. J. CAHILL, 2nd " "
R. B. YATES, 3rd " "
F. C. HAFENRICHTER, Draughtsman & Computer.
ALFRED CRAVEN, Assist. Draughtsman.
Surveyed in February 1871.
BOARD OF TIDE LAND COMMISSIONERS
Benj. F. Washington, President.
Rodmond Gibbons
L. L. Bullock
Wm. S. Byrne, Secretary.
STATE BOARD
H. H. Haight, Governor, President.
John W. Bost, Surveyor General
Robert Watt, State Controller
Wm. S. Byrne, Secretary.
Division of State Lands
MAP FILE INDEX NOS.
Drawer 14
Envelope 17
DATE FILED
REFILED
MAY 1, 1931
Received and filed 9th December 1871
Robert Gardner
Surveyor General
LRT 1B
ALAMEDA BASIN
Reserved for Navigation and the Wants of Commerce.
RANCHO SAN LEANDRO
TOWNSHIP LINE
T. 3 S. R. 3 W.
Sec. 33
Sec. 34
Sec. 2
Sec. 3
Sec. 4
Sec. 9
Sec. 10
Sec. 11
Sec. 14
Sec. 15
MULFORD CANAL
ESTUDILLO CANAL
SAN LORENZO CANAL
Survey No 222 J. A. Griffin (State Patent)
Survey No 208 M. A. Bacon (State Patent)
Survey No 206 W. B. Hardy (State Patent)
Survey No 223 D. D. Mann State Patent
Survey No 119 P. Anderson State Patent
Part of Survey No 223
Survey No 90 Wm Roberts State Patent
Survey No 224 C. P. Wray State Patent
Survey No 219 A. B. Schmidt State Patent
Survey No 120 Hathaway & Roberts State Patent
Survey No 140 E. M. Smith (State Patent)
Survey No 233
Granite Mont.
T. W. Mulfords
Warehouse
Wicks Landing
Roberts Landing
Roberts House
Petersons Hs
Matsons Hs
L. Matsons
House
N. 33° 41' W. 144.23 chs.
N. 21° 48' W. 107.70 chs.
West 50.11 chs.
Low Water Line
LINE OF THE LOWEST STAGE OF THE TIDE
9 FEET WATER
LIMIT OF JURISDICTION OF TIDE LAND COMMISSIONERS
TABLE I. Meanders at ordinary high tide.
TABLE II. Meanders of Five Mile Limit across the Salt Marsh. Inner line of Salt Marsh.
TABLE III. Meanders of Sloughs. Slough at Robert's Landing. Slough.
TABLE IV. Meanders of the Line of Nine Feet Depth at the Lowest Tide. Meanders of the Lowest Tide Line.
The Soundings
The red figures denote the depth in feet at the lowest stage of the tide
The blue figures denote the depth in feet at ordinary high tide.
To obtain the depth in feet at ordinary high tide add 6½ feet to the red figures.
Copy.
Office Tide Land Commissioners
San Francisco, November 27th 1871.
We hereby certify this to be the original "Map No 1 (One) of Salt Marsh and Tide Lands, situated in the County of Alameda, State of California" prepared from surveys authorized under the Act entitled "an Act supplementary to and amendatory of an Act entitled an Act to survey and dispose of certain salt marsh and tide lands, belonging to the State of California, approved March thirtieth, eighteen hundred and sixty eight," approved April 1st 1870.
Benj. F. Washington
Rodmond Gibbons
L. L. Bullock
Board of Tide Land Commissioners
Wm. S. Byrne, Secretary.
I hereby certify that this Map is drawn in strict accordance with the field notes on file in this office and subdivided in conformity with the orders and resolutions of the Board of Tide Land Commissioners.
G. F. Allardt
Chief Engineer of the Tide Land Survey.
Approved this Twenty seventh day of November 1871
H. H. Haight, Governor
John W. Bost, Surveyor General
State Controller
State Board
Wm. S. Byrne, Secretary.
(Original)
Office Tide Land Commissioners
San Francisco, December 6th 1871.
We certify this to be a full and correct Copy of the original Map on file in this Office.
Benj. F. Washington
Rodmond Gibbons
L. L. Bullock
Board of Tide Land Commissioners.
Wm. S. Byrne, Secretary.
G. F. Allardt, Chief Engineer.