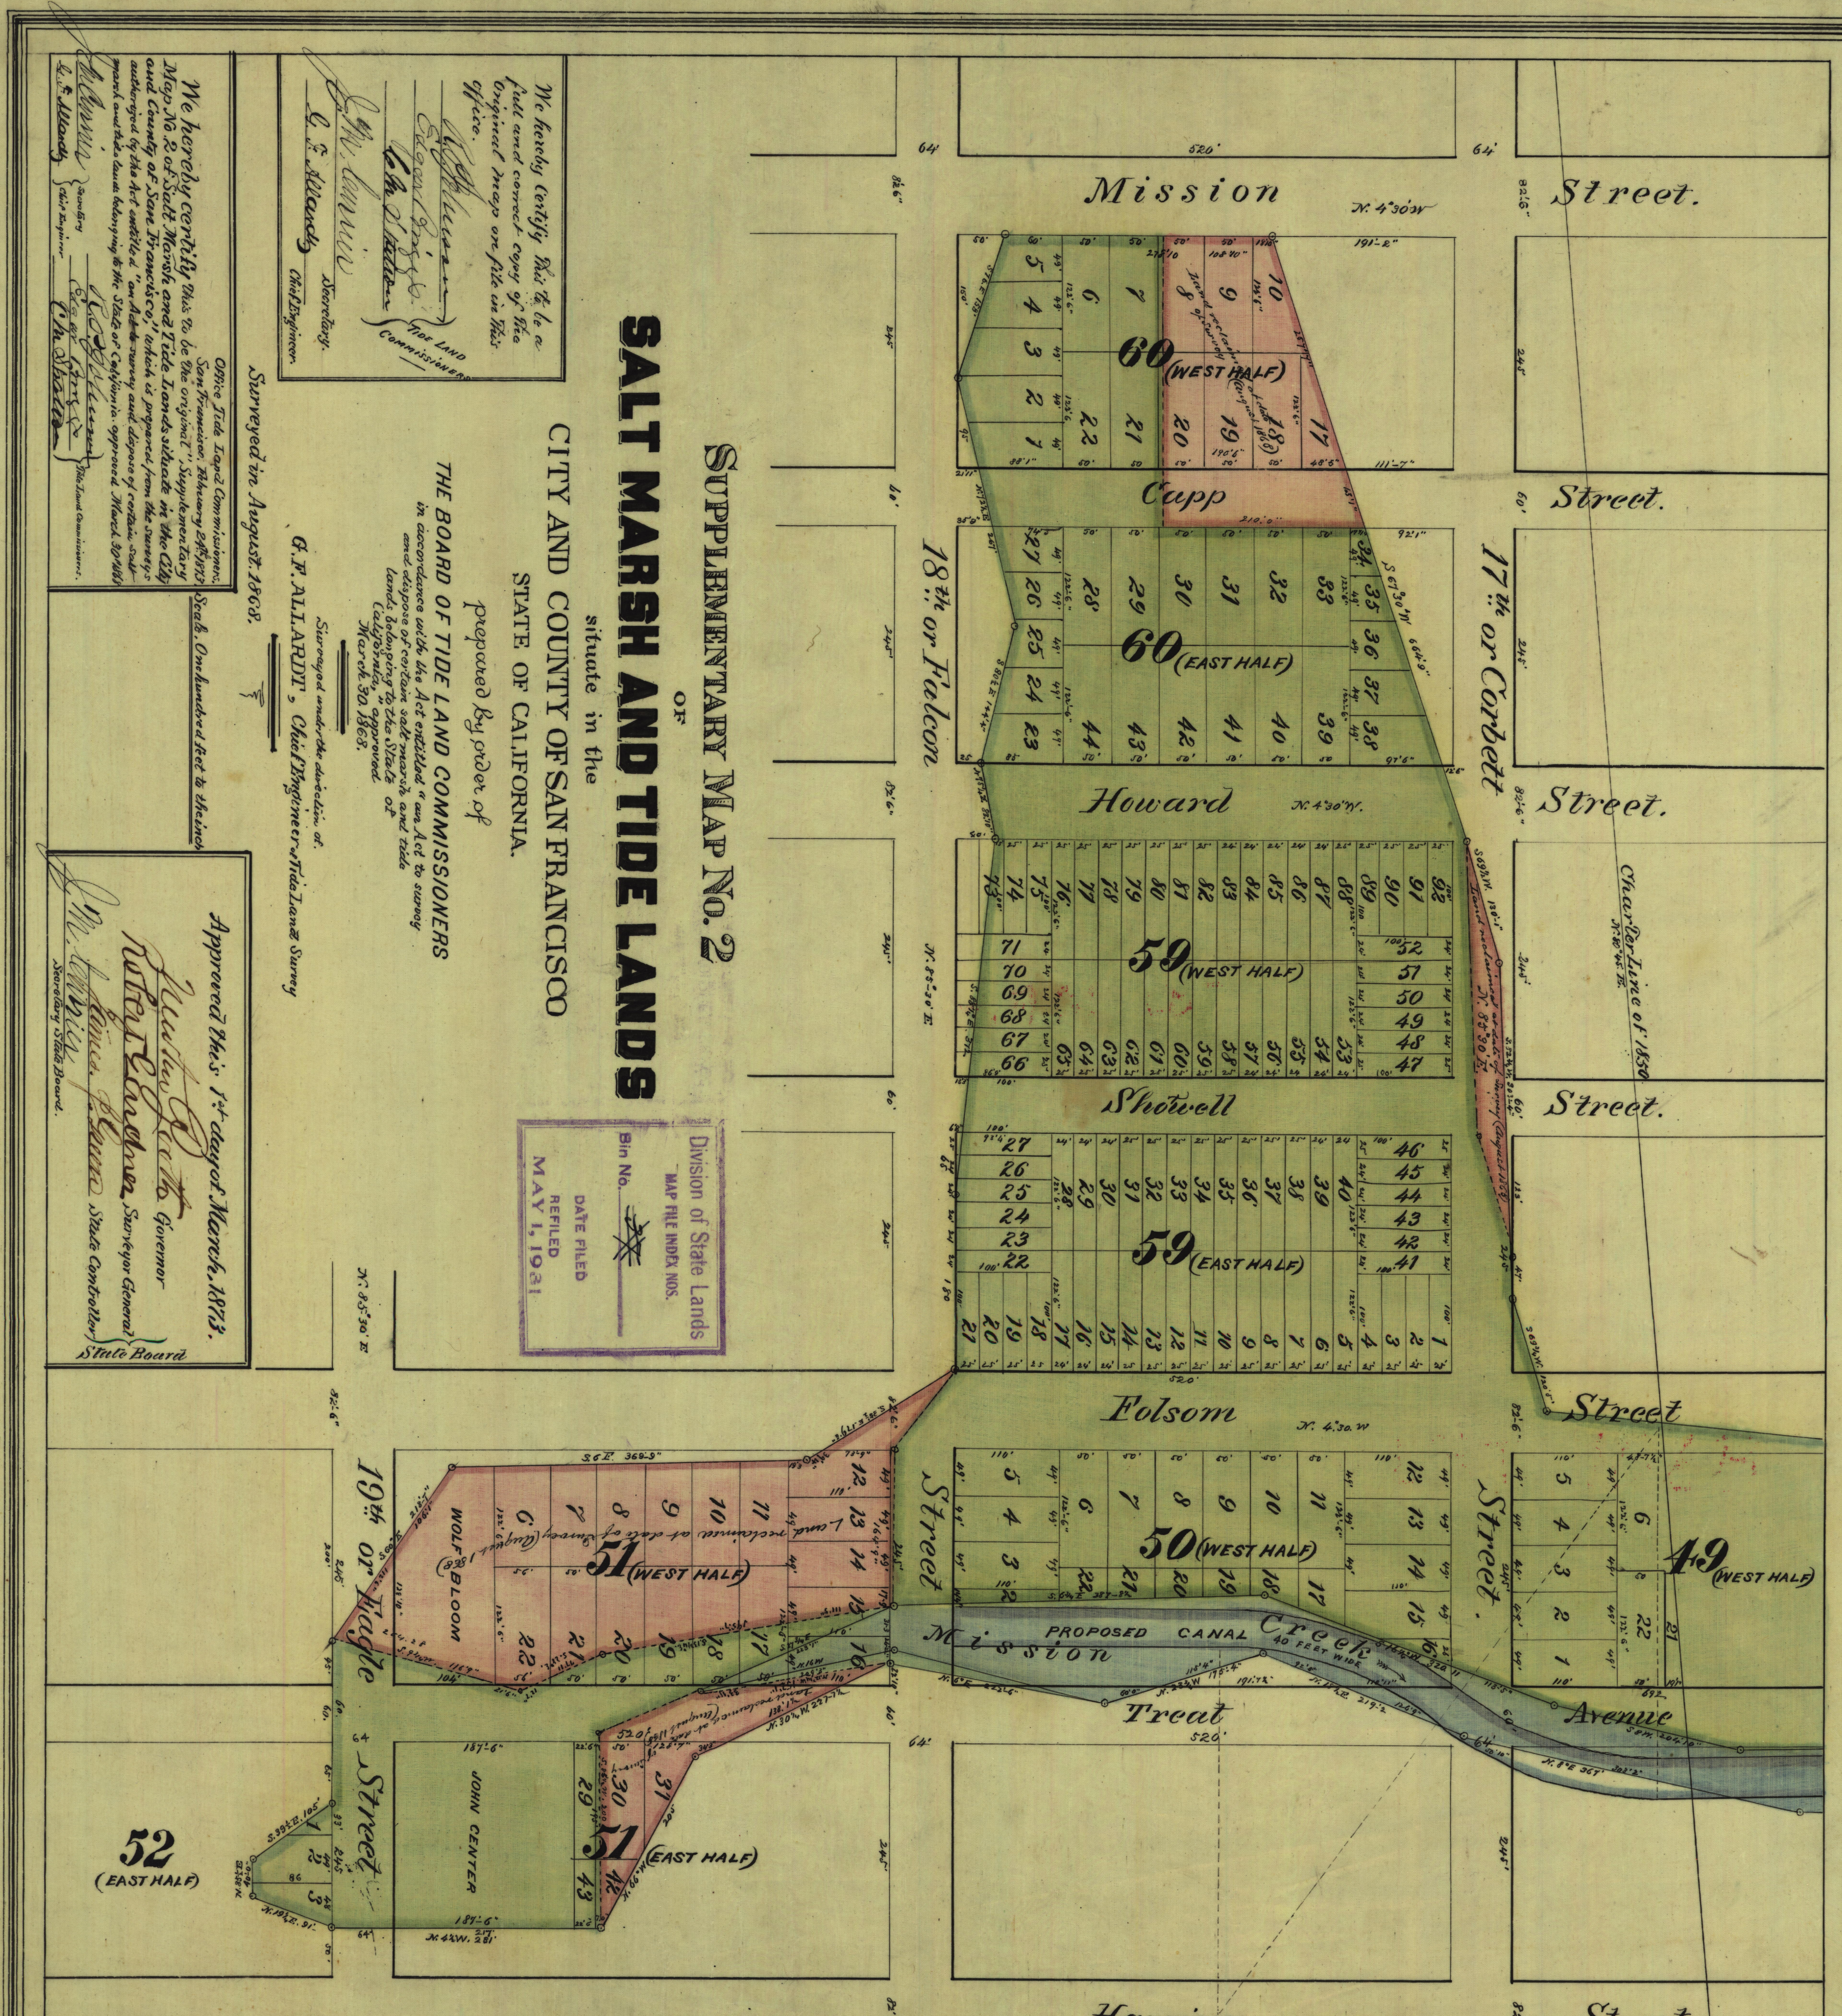
SUPPLEMENTARY MAP No. 2
OF
SALT MARSH AND TIDE LANDS
situate in the
CITY AND COUNTY OF SAN FRANCISCO
STATE OF CALIFORNIA.
prepared by order of
THE BOARD OF TIDE LAND COMMISSIONERS
in accordance with the Act entitled "an Act to survey and dispose of certain salt marsh and tide lands belonging to the State of California," approved March 30. 1868.
Surveyed under the direction of
G. F. ALLARDT, Chief Engineer of Tide Land Survey
Surveyed in August 1868.
Scale, One hundred feet to the inch.
We hereby certify this to be a full and correct copy of the original map on file in this office.
Tide Land Commissioners
Secretary.
C. F. Allardt Chief Engineer.
Office Tide Land Commissioners, San Francisco, February 24th 1873.
We hereby certify this to be the original "Supplementary Map No. 2 of Salt Marsh and Tide Lands situate in the City and County of San Francisco," which is prepared from the surveys authorized by the Act entitled "an Act to survey and dispose of certain salt marsh and tide lands belonging to the State of California" approved March 30th 1868.
Tide Land Commissioners.
Secretary
Chief Engineer
C. F. Allardt
Approved this 1st day of March, 1873.
Governor
Surveyor General
State Controller
Secretary State Board.
State Board
Division of State Lands
MAP FILE INDEX NOS.
Bin No.
DATE FILED
REFILED
MAY 1, 1931
Mission Street.
Cupp Street.
Howard Street.
Shotwell Street.
Folsom Street
Treat Avenue
Harrison Street.
18th or Falcon
17th or Corbett Street.
19th or Eagle Street
Charter Line of 1850
Mission Creek
PROPOSED CANAL 40 FEET WIDE
60 (WEST HALF)
60 (EAST HALF)
59 (WEST HALF)
59 (EAST HALF)
51 (WEST HALF)
51 (EAST HALF)
50 (WEST HALF)
49 (WEST HALF)
52 (EAST HALF)
WOLF BLOOM
JOHN CENTER
Land reclaimed at date of survey (August 1868)
Butte St.
Solano St.
Mariposa St.
Santa Clara St.

LRT 1066