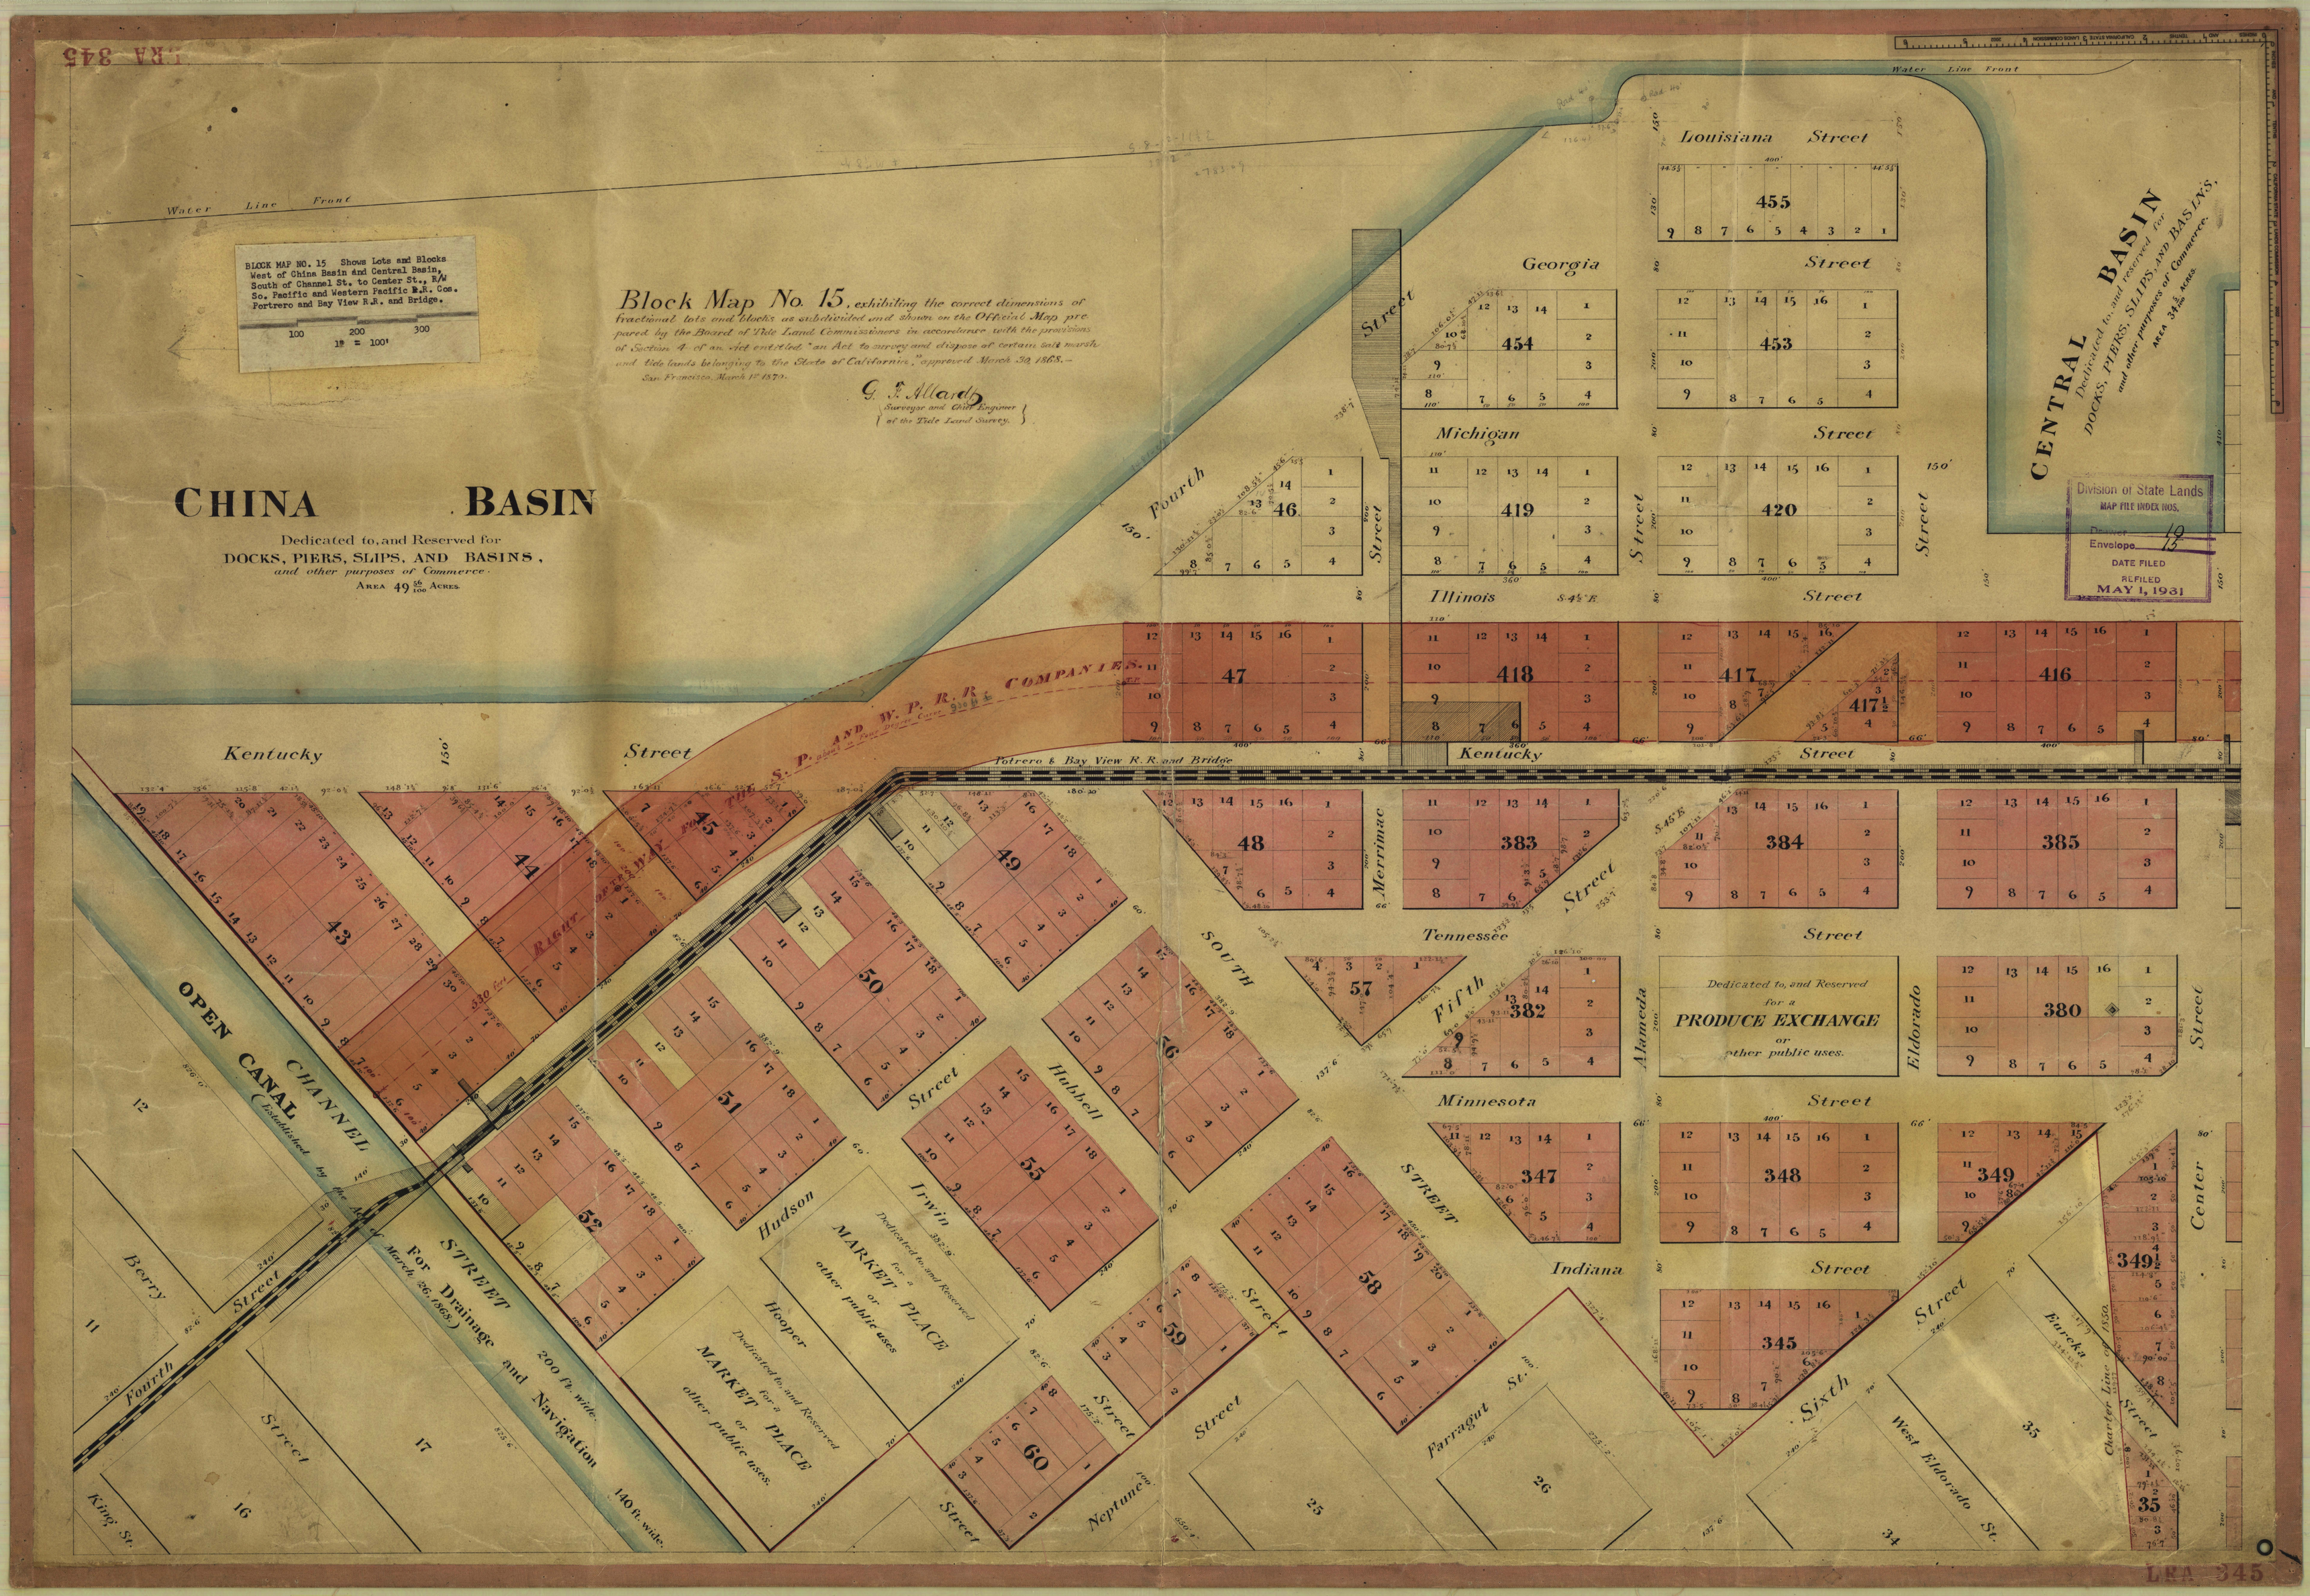

LRA 345
BLOCK MAP NO. 15 Shows Lots and Blocks West of China Basin and Central Basin, South of Channel St. to Center St., R/W So. Pacific and Western Pacific R.R. Cos. Portrero and Bay View R.R. and Bridge.
100 200 300
1" = 100'
Block Map No. 15, exhibiting the correct dimensions of fractional lots and blocks as subdivided and shown on the Official Map prepared by the Board of Tide Land Commissioners in accordance with the provisions of Section 4 of an Act entitled "an Act to survey and dispose of certain salt marsh and tide lands belonging to the State of California," approved March 30, 1868.—
San Francisco, March 1st 1870.
G. F. Allard
Surveyor and Chief Engineer of the Tide Land Survey.
CHINA BASIN
Dedicated to, and Reserved for
DOCKS, PIERS, SLIPS, AND BASINS,
and other purposes of Commerce.
AREA 49 56/100 ACRES.
CENTRAL BASIN
Dedicated to, and reserved for
DOCKS, PIERS, SLIPS, AND BASINS,
and other purposes of Commerce.
AREA 34 5/100 ACRES.
Division of State Lands
MAP FILE INDEX NOS.
Drawer 10
Envelope 15
DATE FILED
REFILED
MAY 1, 1931
Water Line Front
Louisiana Street
Georgia Street
Michigan Street
Illinois Street
Kentucky Street
Tennessee Street
Minnesota Street
Indiana Street
Fourth Street
Fifth Street
Alameda
Eldorado
Center Street
Sixth Street
Merrimac Street
Hubbell Street
Irwin Street
Hudson Street
Hooper Street
Neptune Street
Farragut St.
West Eldorado St.
Eureka Street
Charter Line of 1850
Potrero & Bay View R.R. and Bridge
S. P. AND W. P. R.R. COMPANIES.
RIGHT OF WAY FOR THE
OPEN CANAL
CHANNEL
(Established by the Act of March 26, 1868.)
STREET
For Drainage and Navigation
200 ft. wide.
140 ft. wide.
Dedicated to, and Reserved for a MARKET PLACE or other public uses
Dedicated to, and Reserved for a MARKET PLACE or other public uses.
Dedicated to, and Reserved for a PRODUCE EXCHANGE or other public uses.
LRA 345