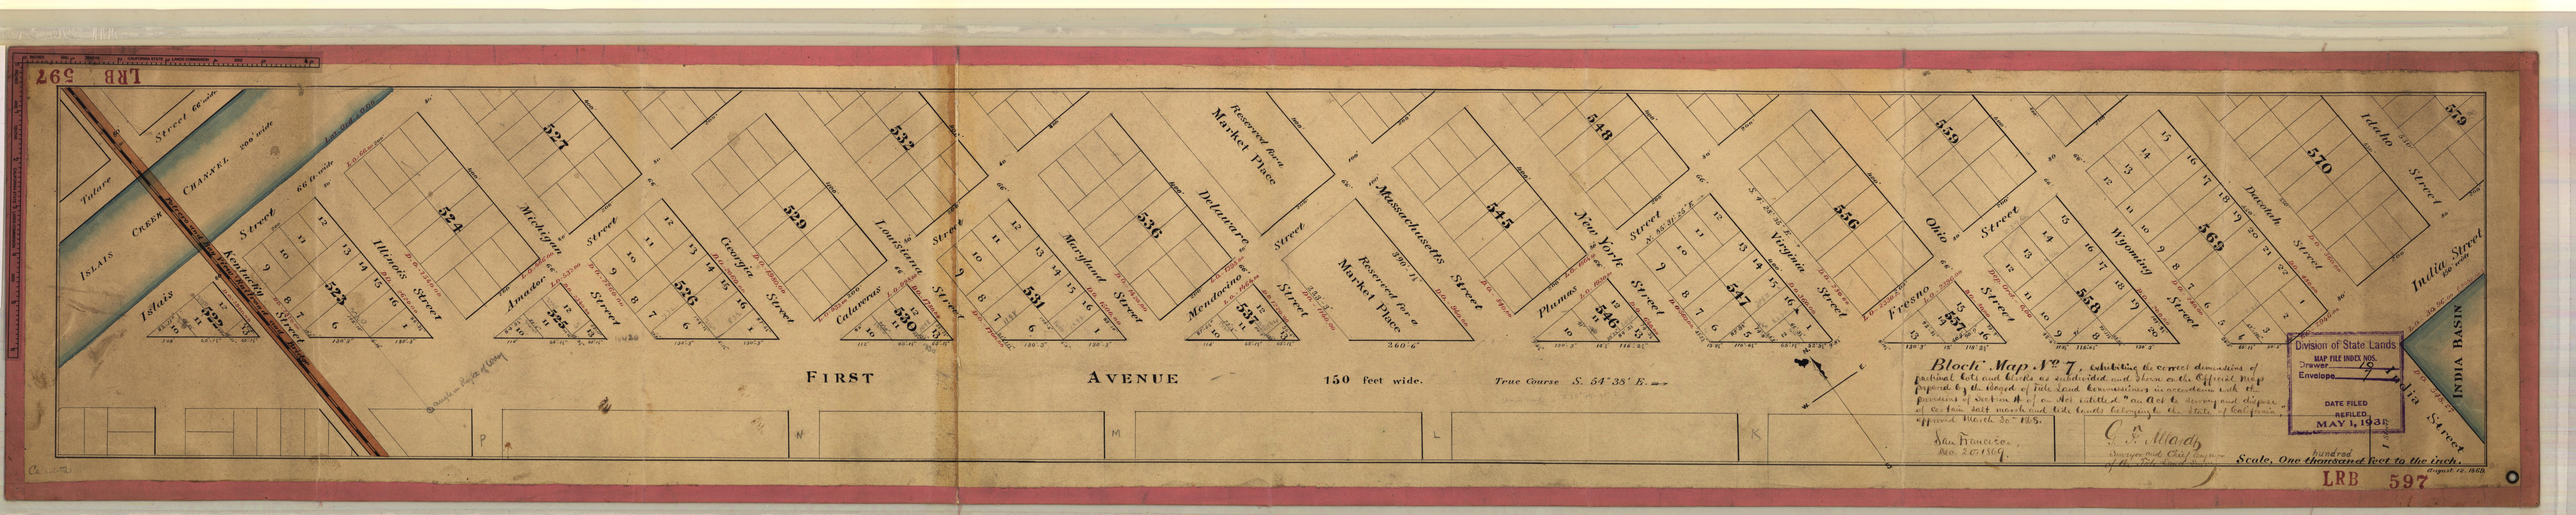
LRB 597
Tulare Street 66' wide
Islais Creek Channel 200' wide
Islais Street
Kentucky Street
Illinois Street
Michigan Street
Amador Street
Georgia Street
Louisiana Street
Calaveras Street
Maryland Street
Delaware Street
Mendocino Street
Reserved for a Market Place
Massachusetts Street
New York Street
Plumas Street
Virginia Street
Ohio Street
Fresno Street
Wyoming Street
Dacotah Street
Idaho Street
India Street
India Basin
FIRST AVENUE
150 feet wide.
True Course S. 54° 38' E.
Block Map No. 7, exhibiting the correct dimensions of parcional lots and blocks as subdivided and shown on the Official Map prepared by the Board of Tide Land Commissioners in accordance with the provisions of Section 4 of an Act entitled "an Act to survey and dispose of certain salt marsh and tide lands belonging to the State of California," approved March 30th 1868.
San Francisco, Dec. 20th 1869.
G. F. Allardt
Surveyor and Chief Engineer of the Tide Land Survey
Scale, One hundred feet to the inch.
August 12, 1868.
Division of State Lands
MAP FILE INDEX NOS.
Drawer
Envelope
DATE FILED
REFILED
MAY 1, 1931
LRB 597