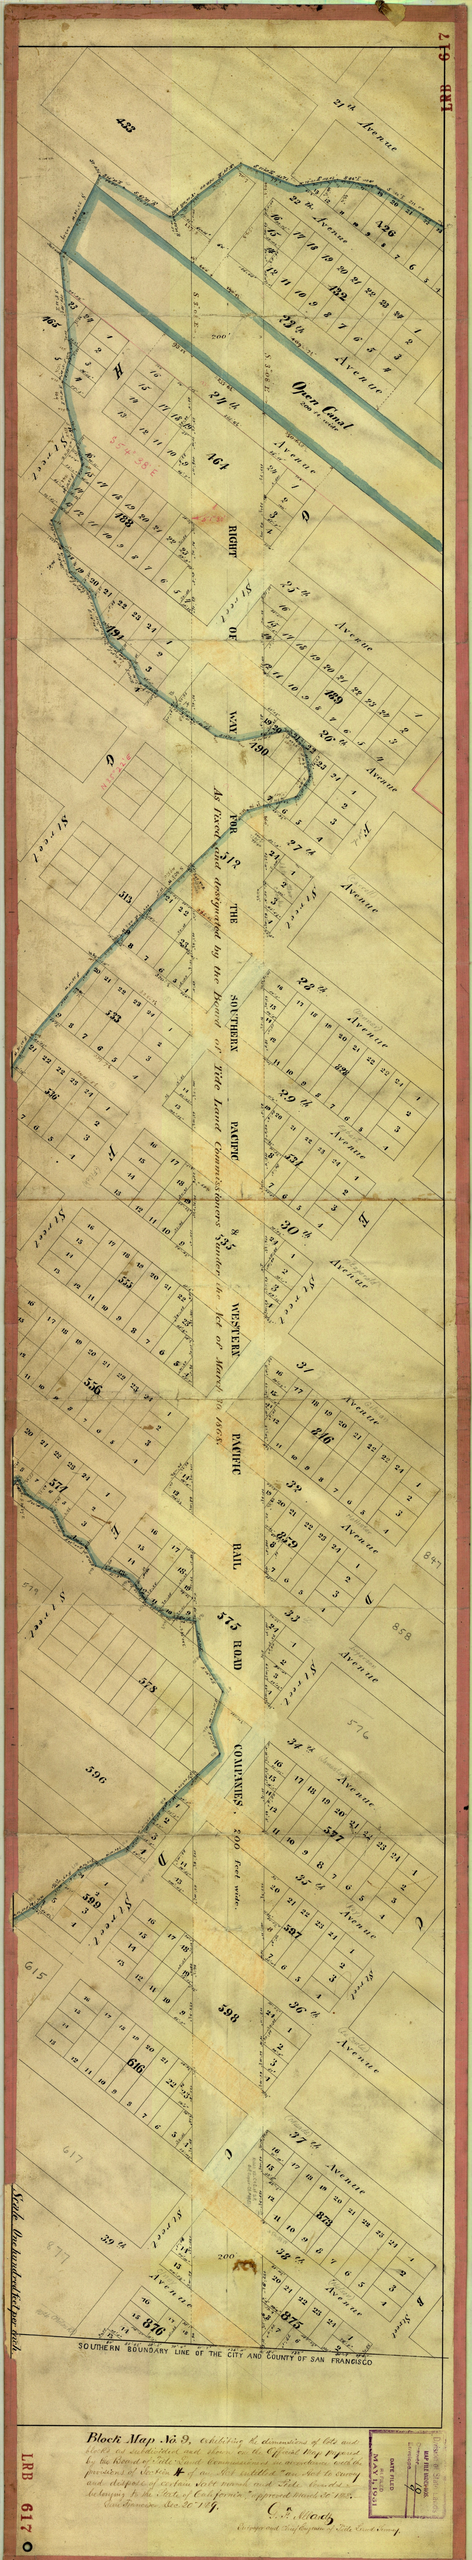
LRB 617
Block Map No. 9, exhibiting the dimensions of Lots and Blocks as established and shown on the Official Map adopted by the Board of Tide Land Commissioners as amended by the provisions of Section 4 of an Act entitled "An Act to create and dispose of certain Tide Lands and Tide Lands of Islands belonging to the State of California" approved March 26, 1868.
San Francisco, Dec. 26, 1870.
C. S. Mosby
Surveyor and Ex-officio Tide Land Agent
Scale, One hundred feet to one inch.
SOUTHERN BOUNDARY LINE OF THE CITY AND COUNTY OF SAN FRANCISCO.
RIGHT OF WAY FOR THE SOUTHERN PACIFIC 8 WESTERN PACIFIC RAIL ROAD COMPANIES. 200 Feet wide.
As Fixed and designated by the Board of Tide Land Commissioners 8 Surveyor Gen. Act or Acts of
Open Canal
Avenue
Street
LRB 617