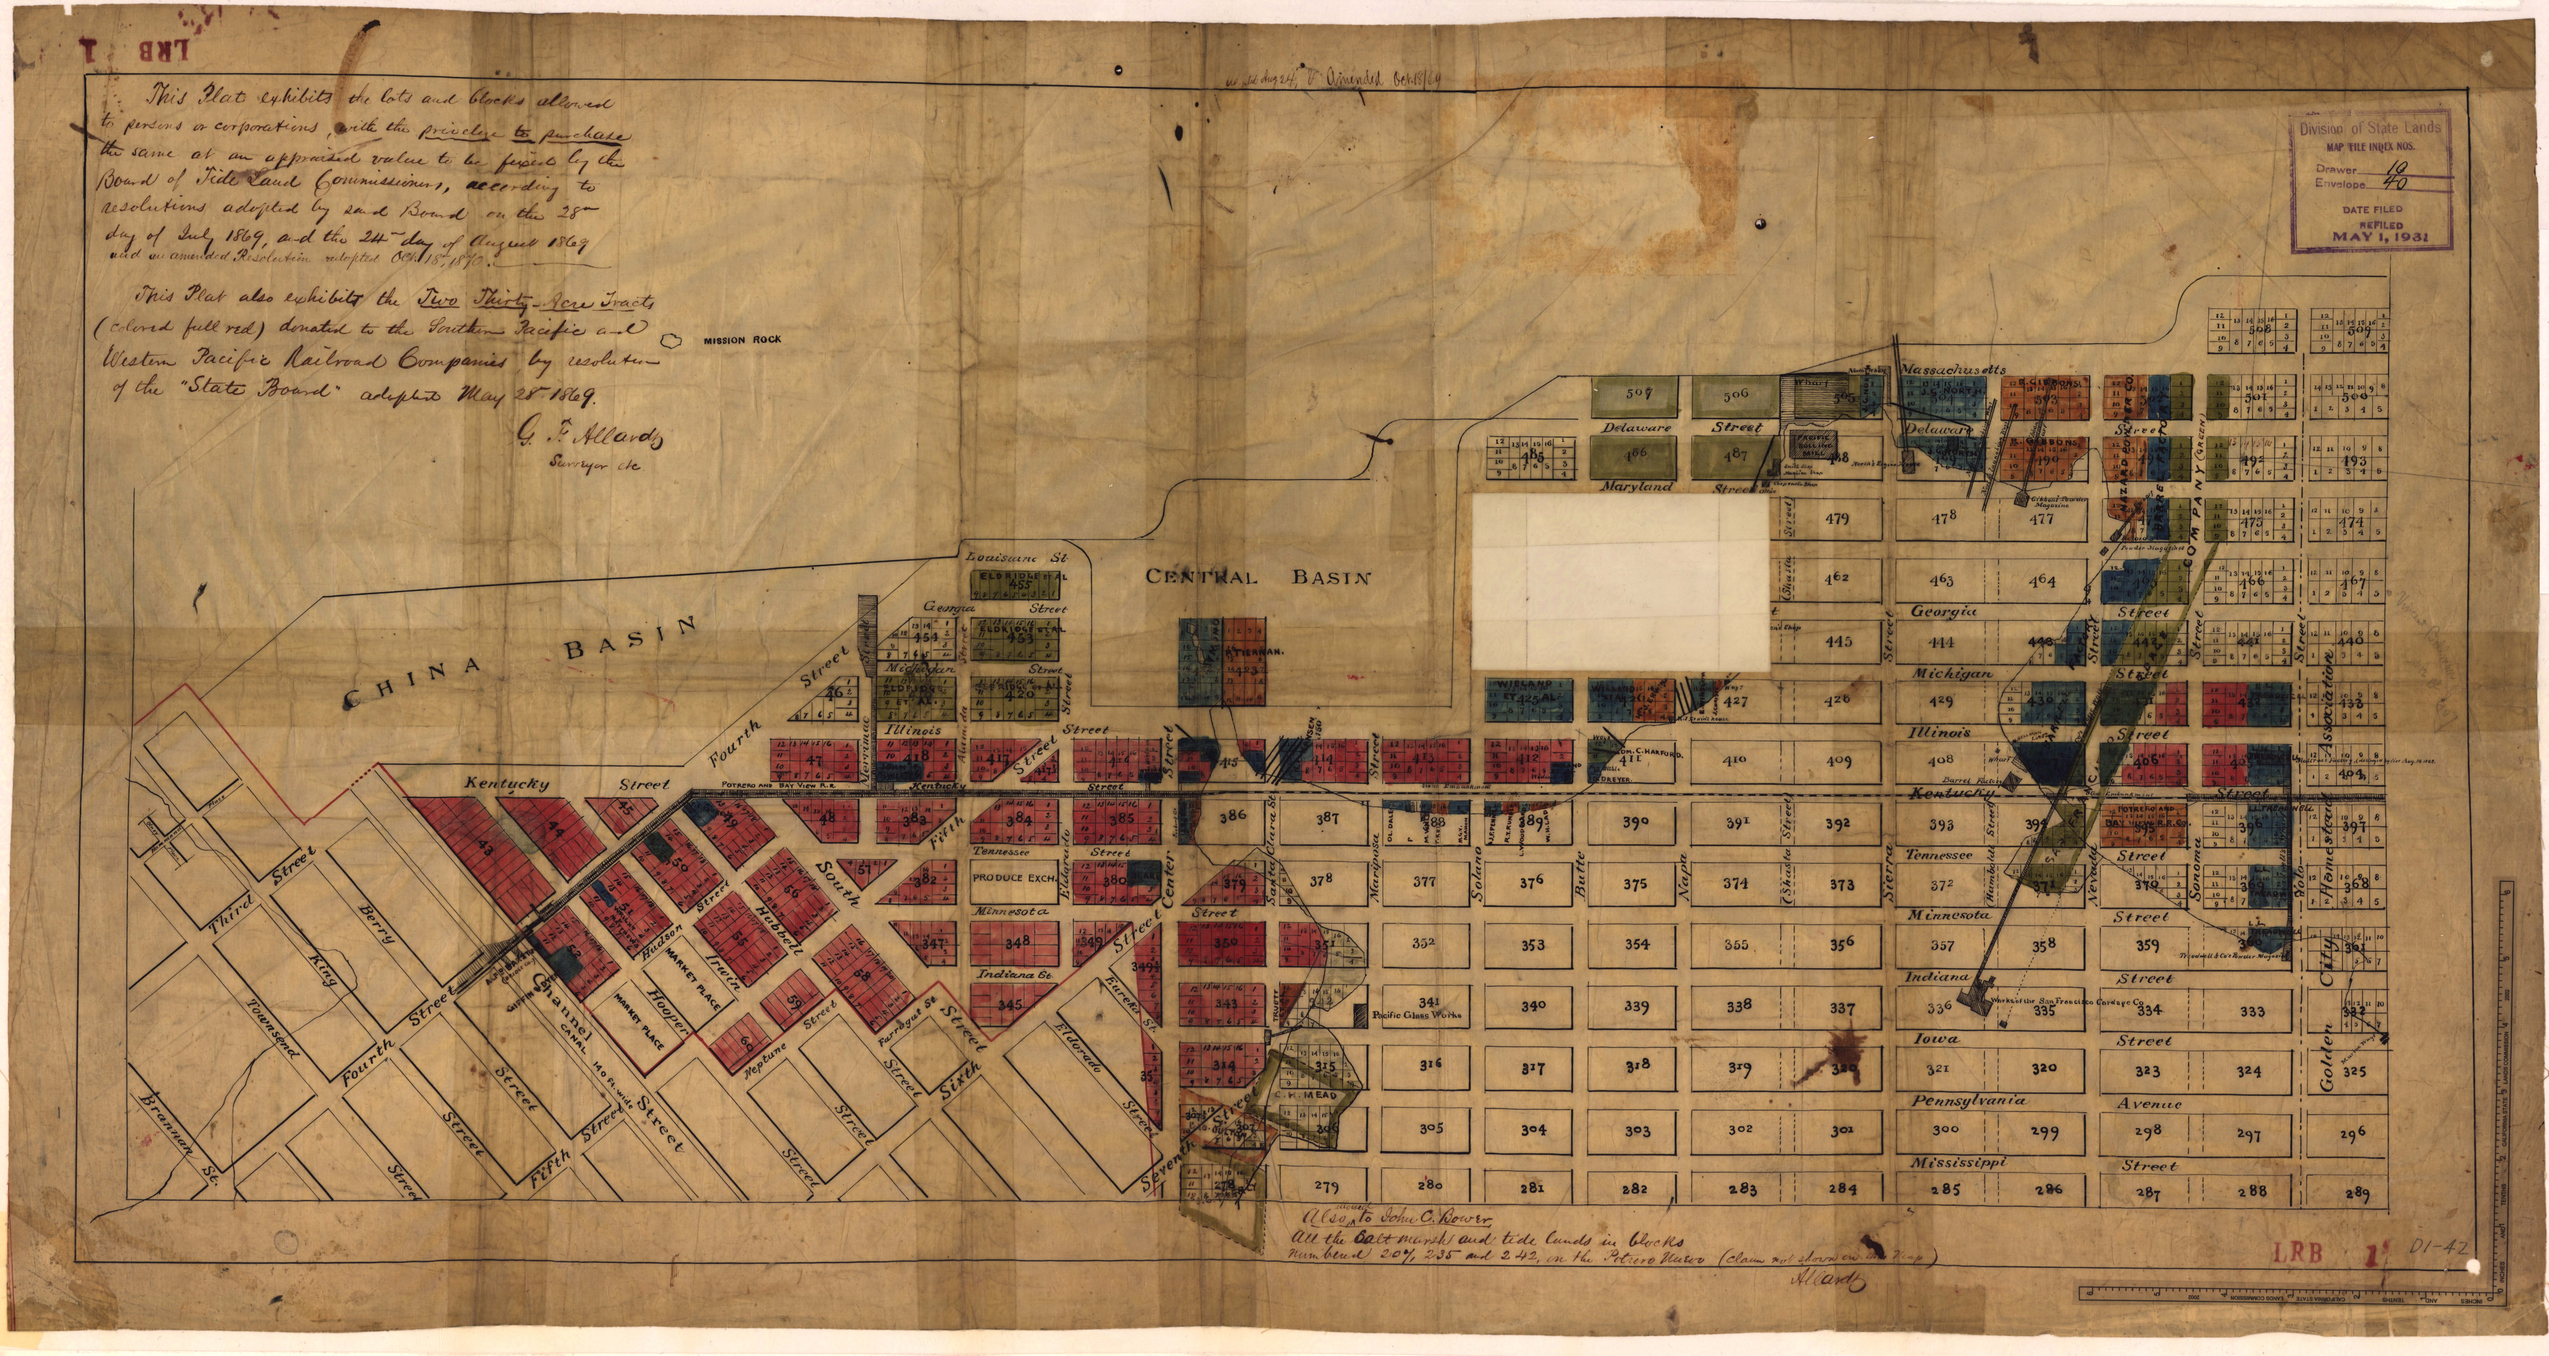

This Plat exhibits the lots and blocks allowed to persons or corporations, with the privilege to purchase the same at an appraised value to be fixed by the Board of Tide Land Commissioners, according to resolutions adopted by said Board on the 28th day of July 1869, and the 24th day of August 1869 and an amended Resolution adopted Oct. 18, 1870.
This Plat also exhibits the Two Thirty-Acre Tracts (colored full red) donated to the Southern Pacific and Western Pacific Railroad Companies by resolution of the "State Board" adopted May 28th 1869.
G. F. Allardt
Surveyor etc.
Division of State Lands
MAP TILE INDEX NOS.
Drawer 10
Envelope 40
DATE FILED
REFILED
MAY 1, 1931
MISSION ROCK
CHINA BASIN
CENTRAL BASIN
Louisiana St.
Georgia Street
Michigan Street
Illinois Street
Kentucky Street
Tennessee Street
Minnesota Street
Indiana St.
Delaware Street
Maryland Street
Massachusetts
Pacific Glass Works
PRODUCE EXCH.
Channel
Fourth Street
Third Street
Fifth Street
Sixth Street
Seventh Street
Mississippi Street
Pennsylvania Avenue
Iowa Street
Golden City Association
Sonoma
Nevada
Sierra
Napa
Butte
Solano
Mariposa
Santa Clara St.
Eldorado Street
Eureka St.
Hubbell
Hooper
Irwin
Hudson
Market Place
Neptune
Farragut St.
Brannan St.
Townsend
King
Berry
Potrero and Bay View R.R.
Alloway to John C. Bower
All the salt marsh and tide lands in blocks numbered 207, 235 and 242, on the Potrero Nuevo (claim not shown on this Map)
Allardt
LRB 1
D1-42