LRT 18A

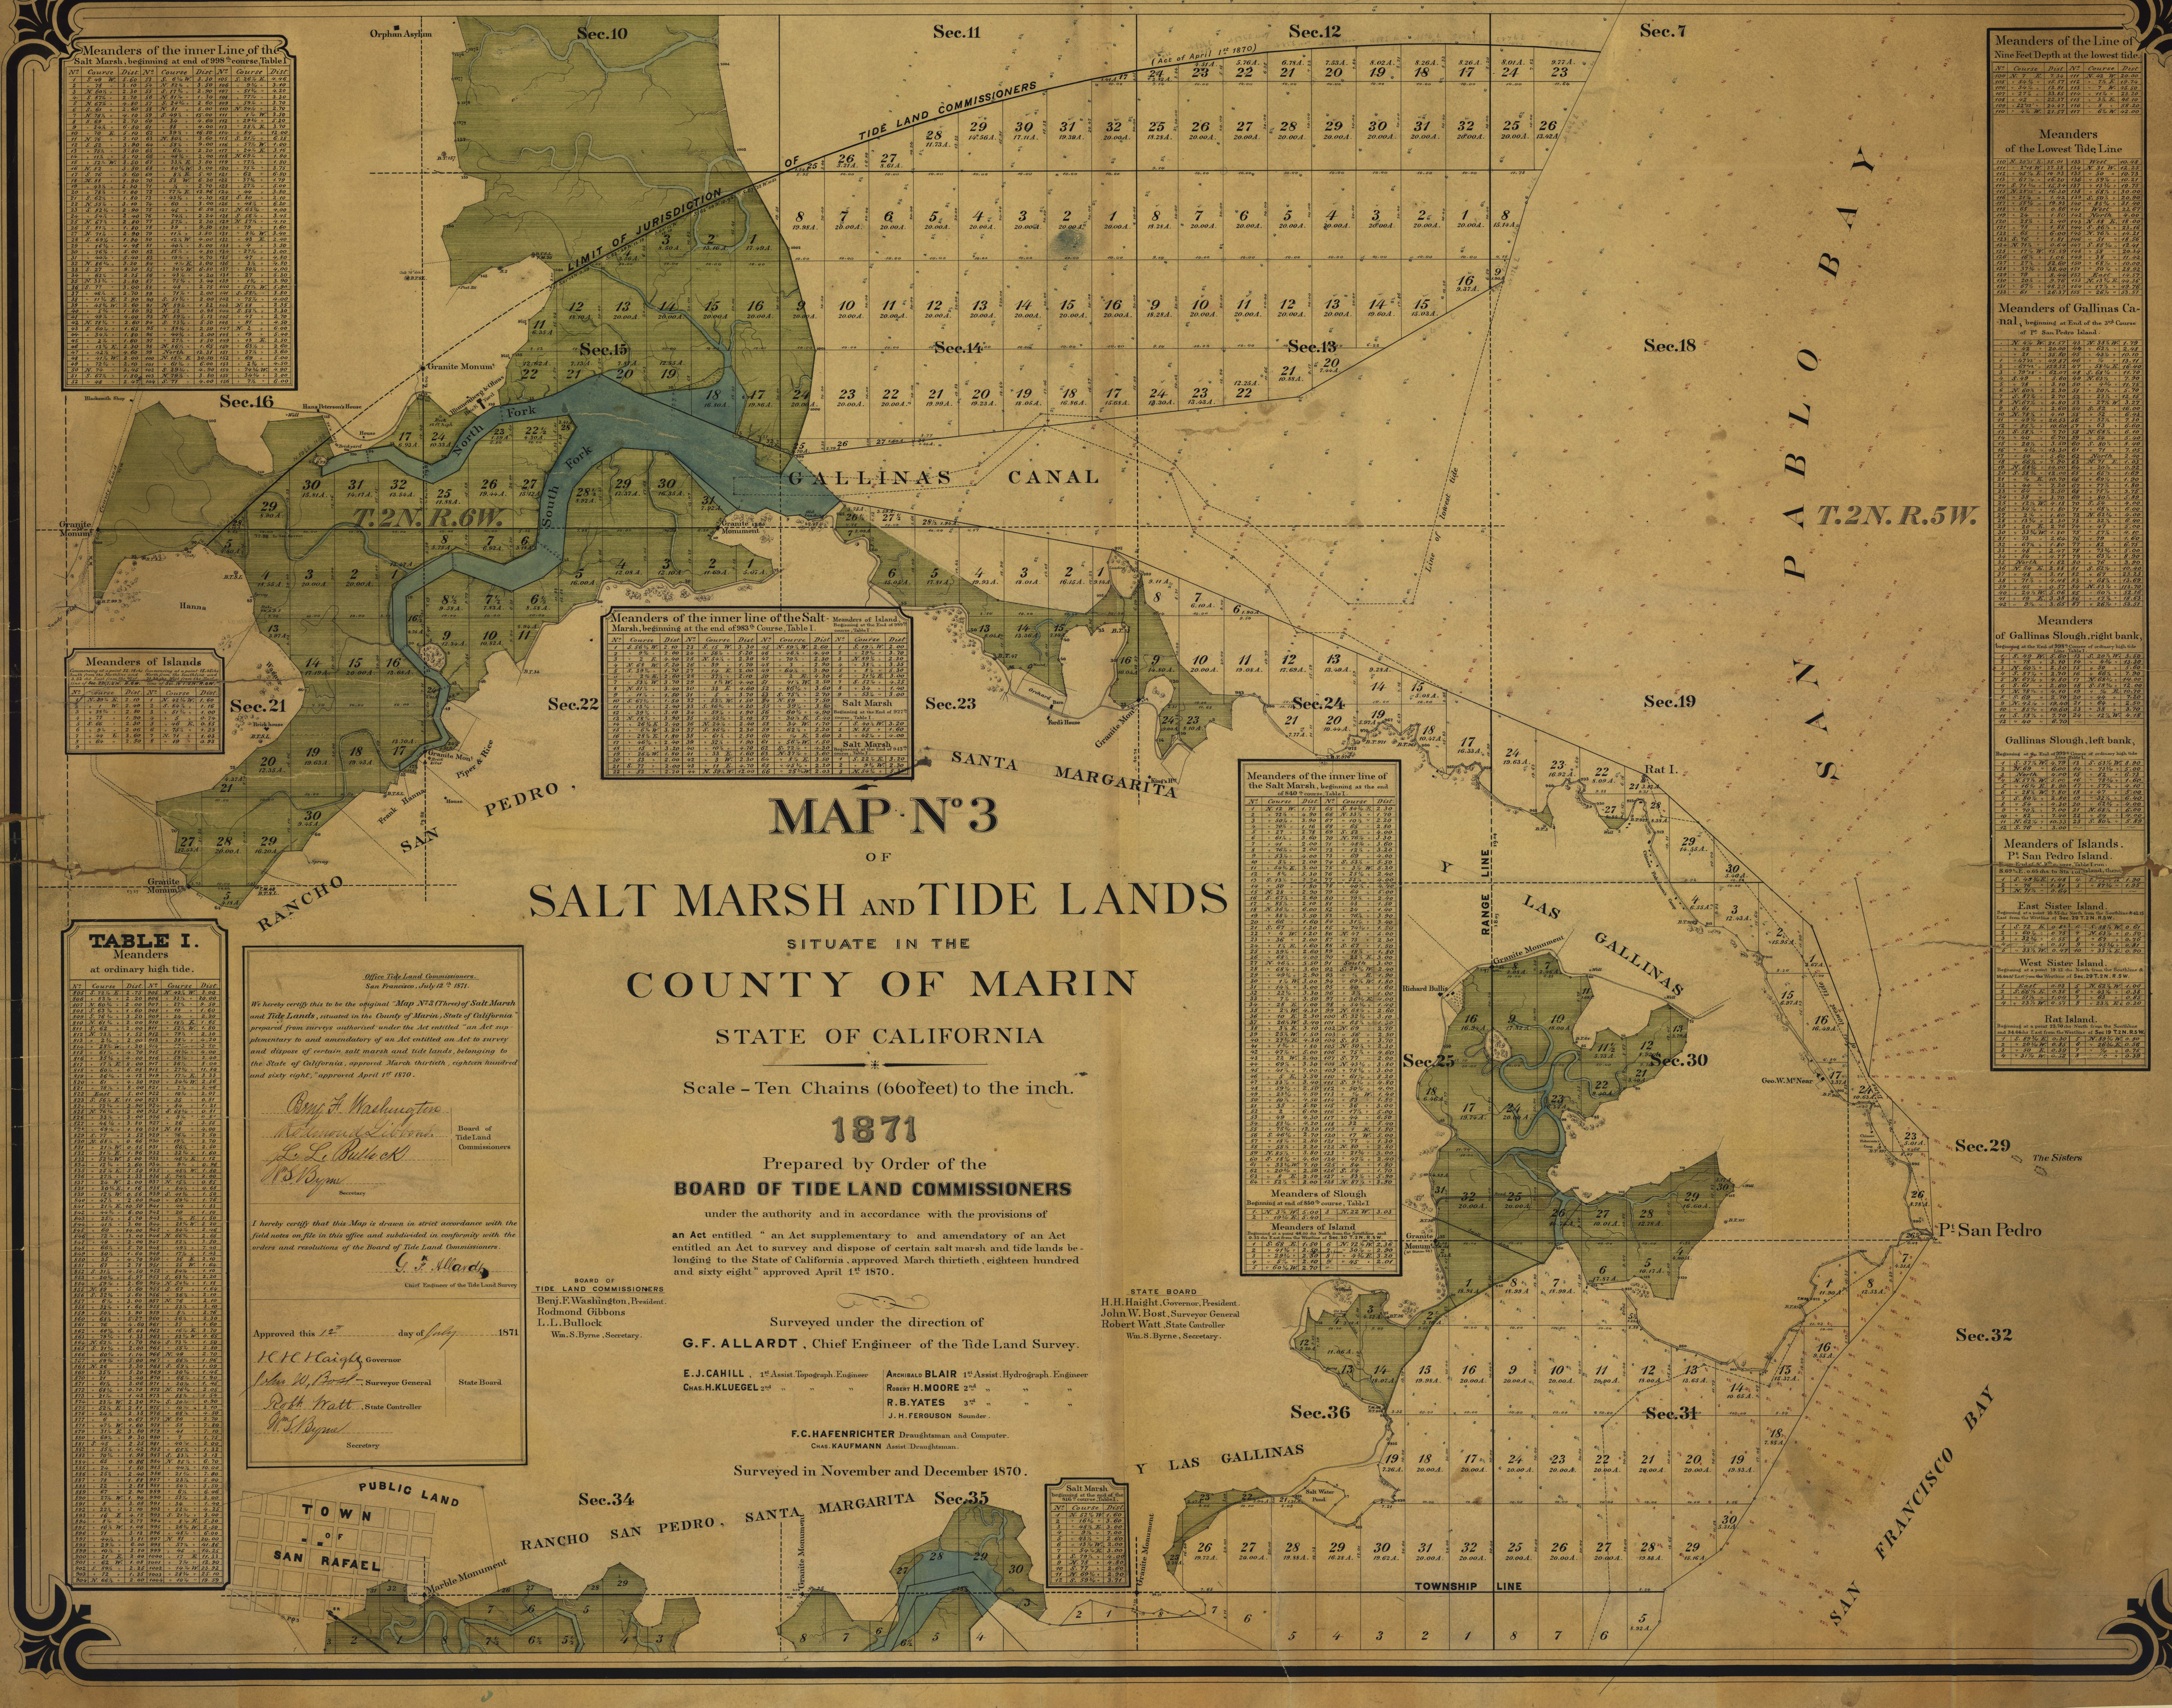

MAP No 3

OF

SALT MARSH AND TIDE LANDS

SITUATE IN THE

COUNTY OF MARIN

STATE OF CALIFORNIA

Scale – Ten Chains (660 feet) to the inch.

1871

Prepared by Order of the

BOARD OF TIDE LAND COMMISSIONERS

under the authority and in accordance with the provisions of an Act entitled " an Act supplementary to and amendatory of an Act entitled an Act to survey and dispose of certain salt marsh and tide lands belonging to the State of California, approved March thirtieth, eighteen hundred and sixty eight" approved April 1st 1870.

BOARD OF
TIDE LAND COMMISSIONERS
Benj. F. Washington, President.
Rodmond Gibbons
L. L. Bullock
Wm. S. Byrne, Secretary.

STATE BOARD
H. H. Haight, Governor, President.
John W. Bost, Surveyor General
Robert Watt, State Controller
Wm. S. Byrne, Secretary.

Surveyed under the direction of

G. F. ALLARDT, Chief Engineer of the Tide Land Survey.

E. J. CAHILL, 1st Assist. Topograph. Engineer	**ARCHIBALD BLAIR** 1st Assist. Hydrograph. Engineer
CHAS. H. KLUEGEL 2nd " "	**ROBERT H. MOORE** 2nd " "
	R. B. YATES 3rd " "
	J. H. FERGUSON Sounder.

F. C. HAFENRICHTER Draughtsman and Computer.
CHAS. KAUFMANN Assist. Draughtsman.

Surveyed in November and December 1870.

Office Tide Land Commissioners.
San Francisco, July 12th 1871.

We hereby certify this to be the original "Map No 3 (Three) of Salt Marsh and Tide Lands, situated in the County of Marin, State of California" prepared from surveys authorized under the Act entitled "an Act supplementary to and amendatory of an Act entitled an Act to survey and dispose of certain salt marsh and tide lands, belonging to the State of California, approved March thirtieth, eighteen hundred and sixty eight," approved April 1st 1870.

Benj. F. Washington
Rodmond Gibbons
L. L. Bullock
Board of Tide Land Commissioners

Wm. S. Byrne
Secretary

I hereby certify that this Map is drawn in strict accordance with the field notes on file in this office and subdivided in conformity with the orders and resolutions of the Board of Tide Land Commissioners.

G. F. Allardt
Chief Engineer of the Tide Land Survey

Approved this 12th day of July 1871

H. H. Haight, Governor
John W. Bost, Surveyor General
Robt. Watt, State Controller
State Board

Wm. S. Byrne
Secretary

LRT 18A